
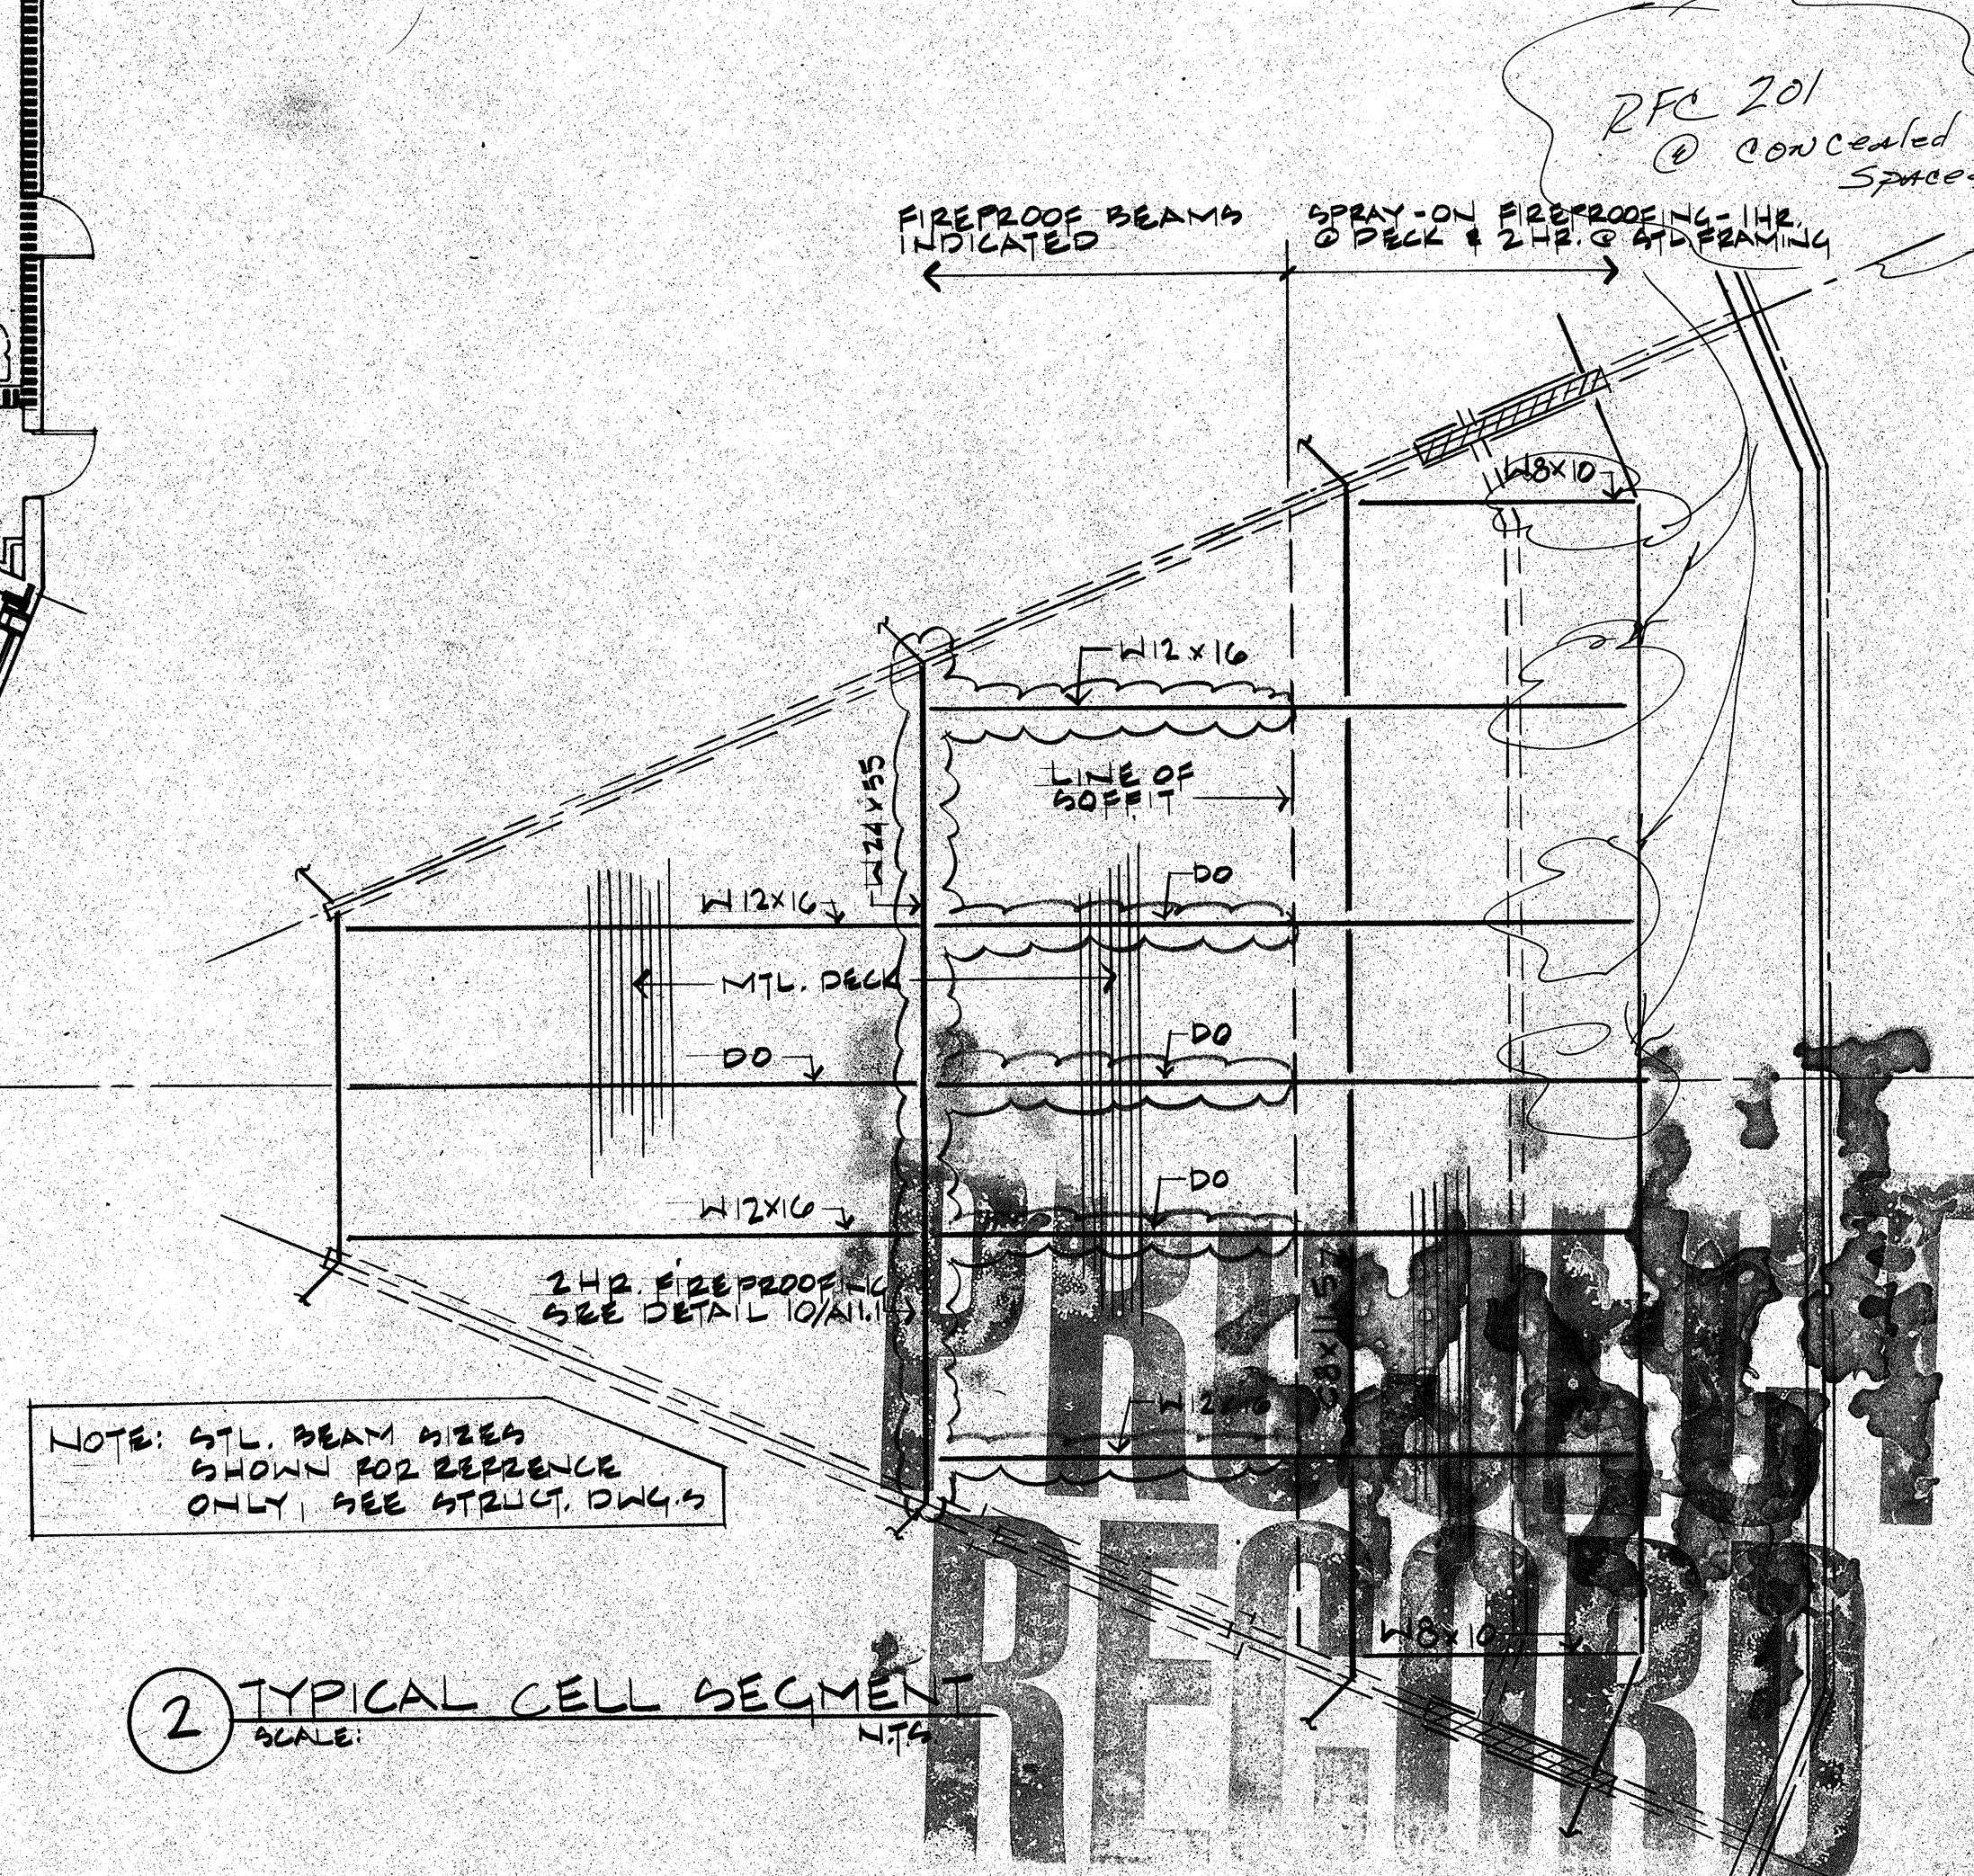
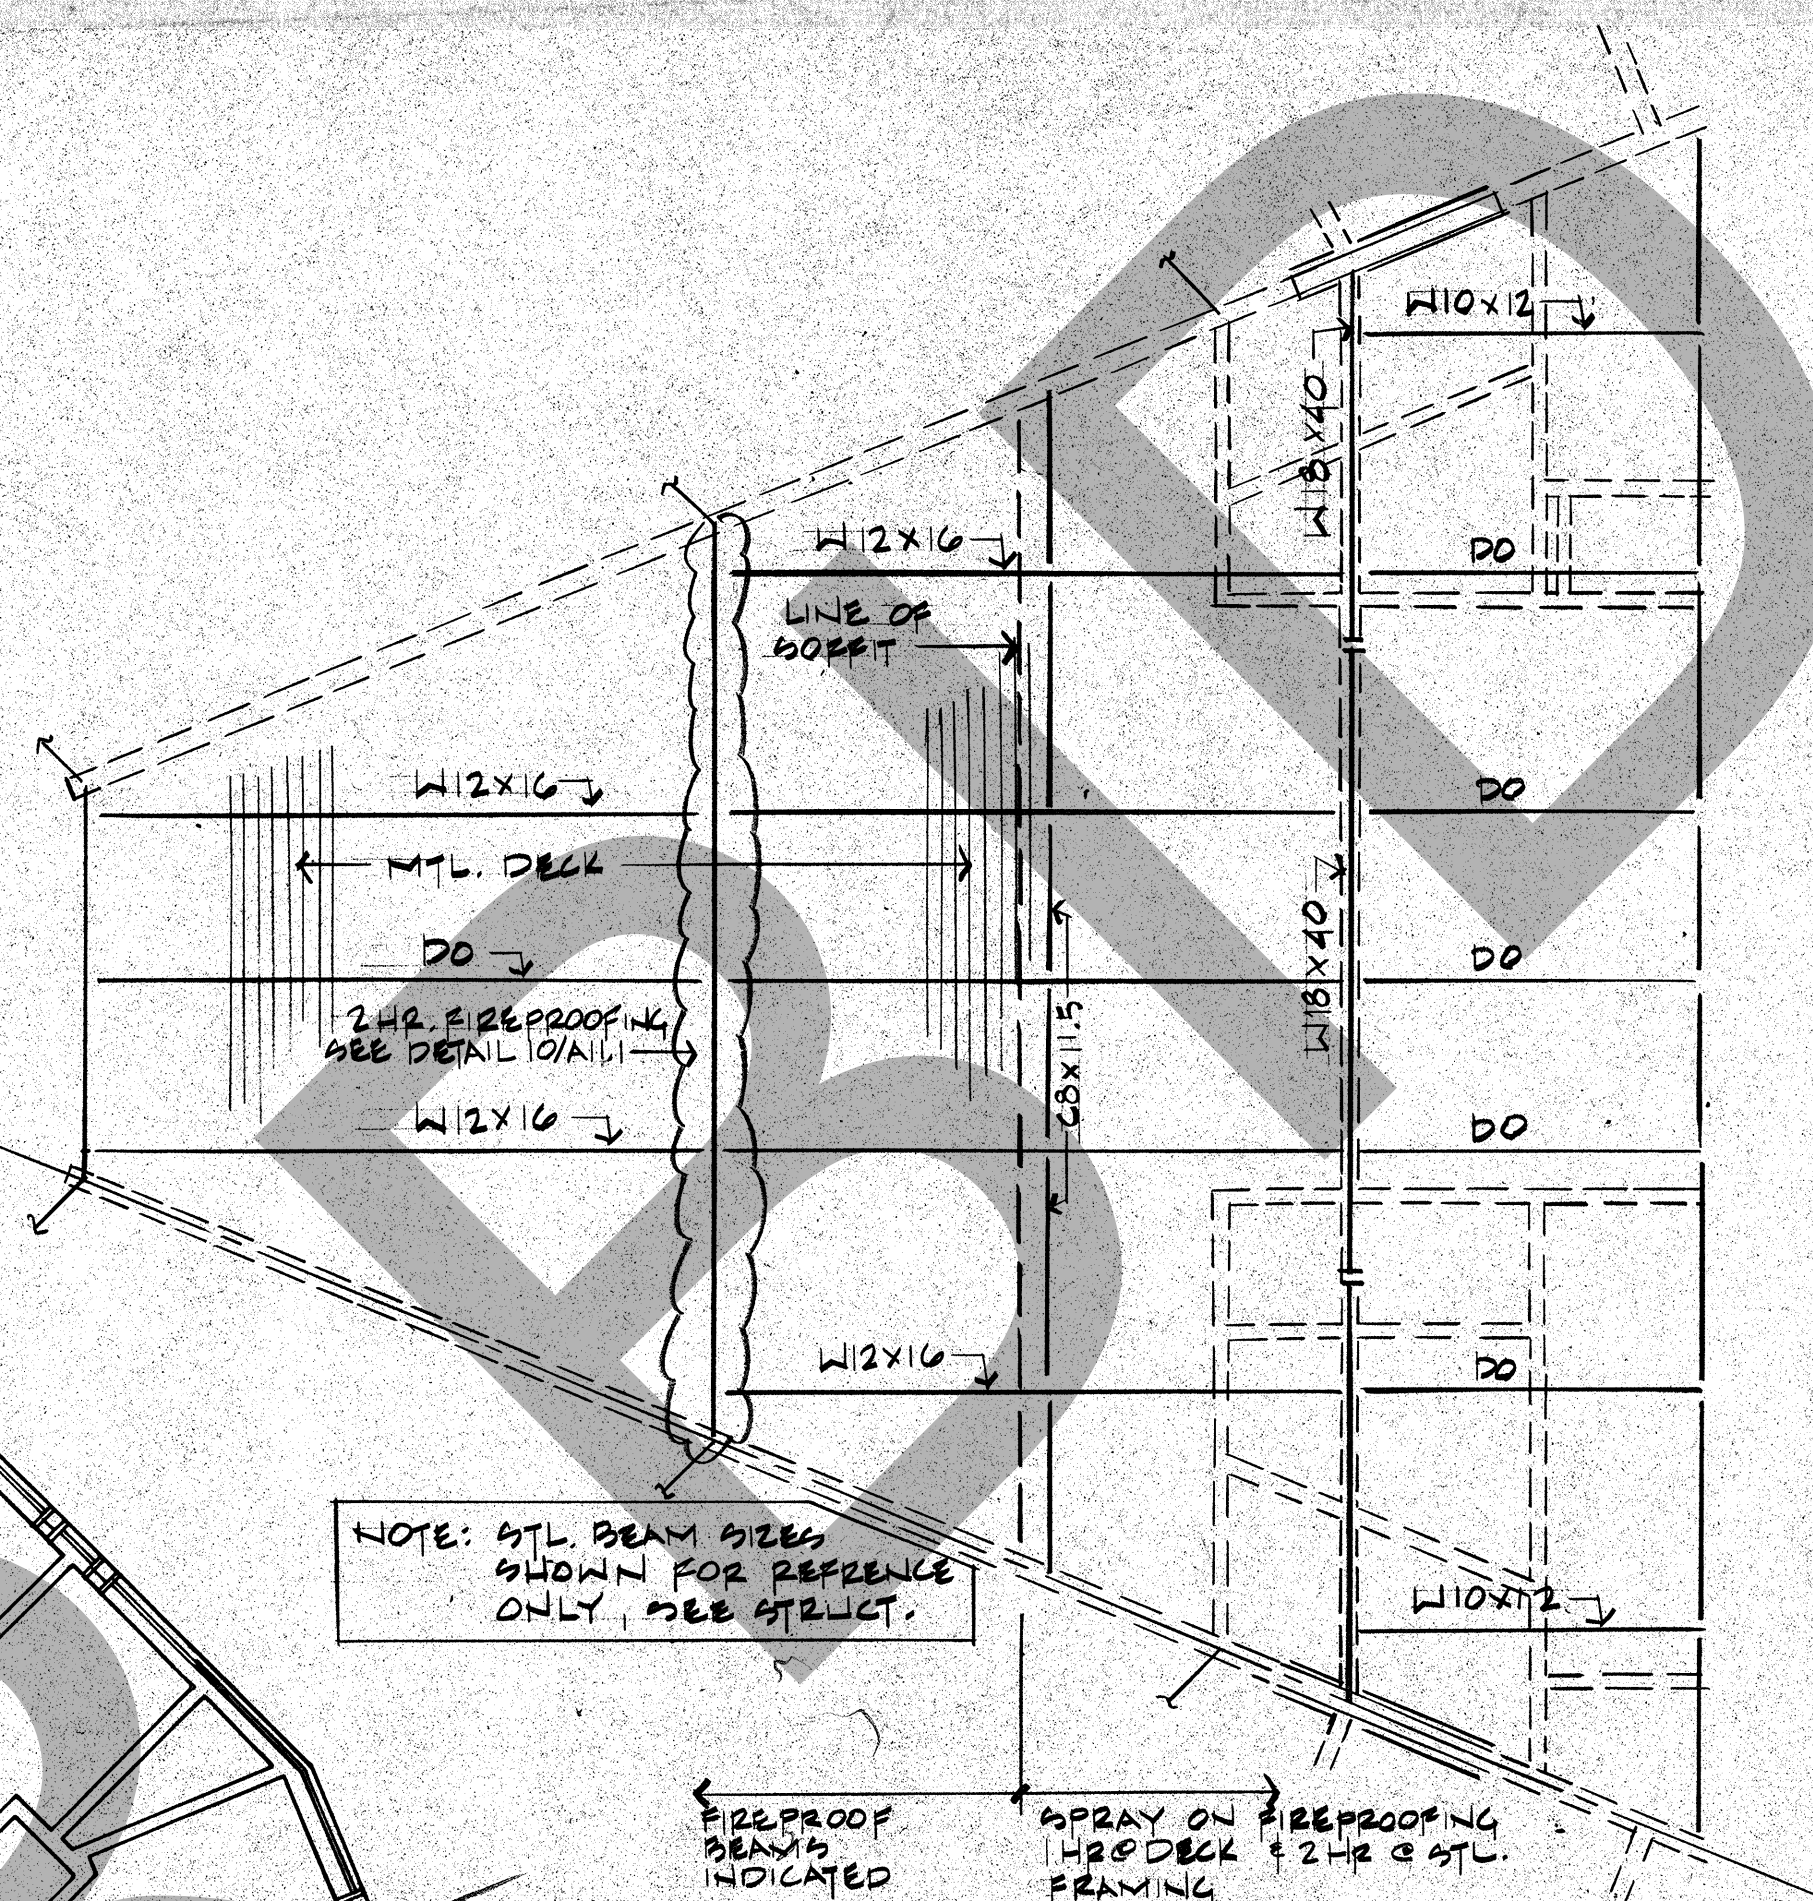


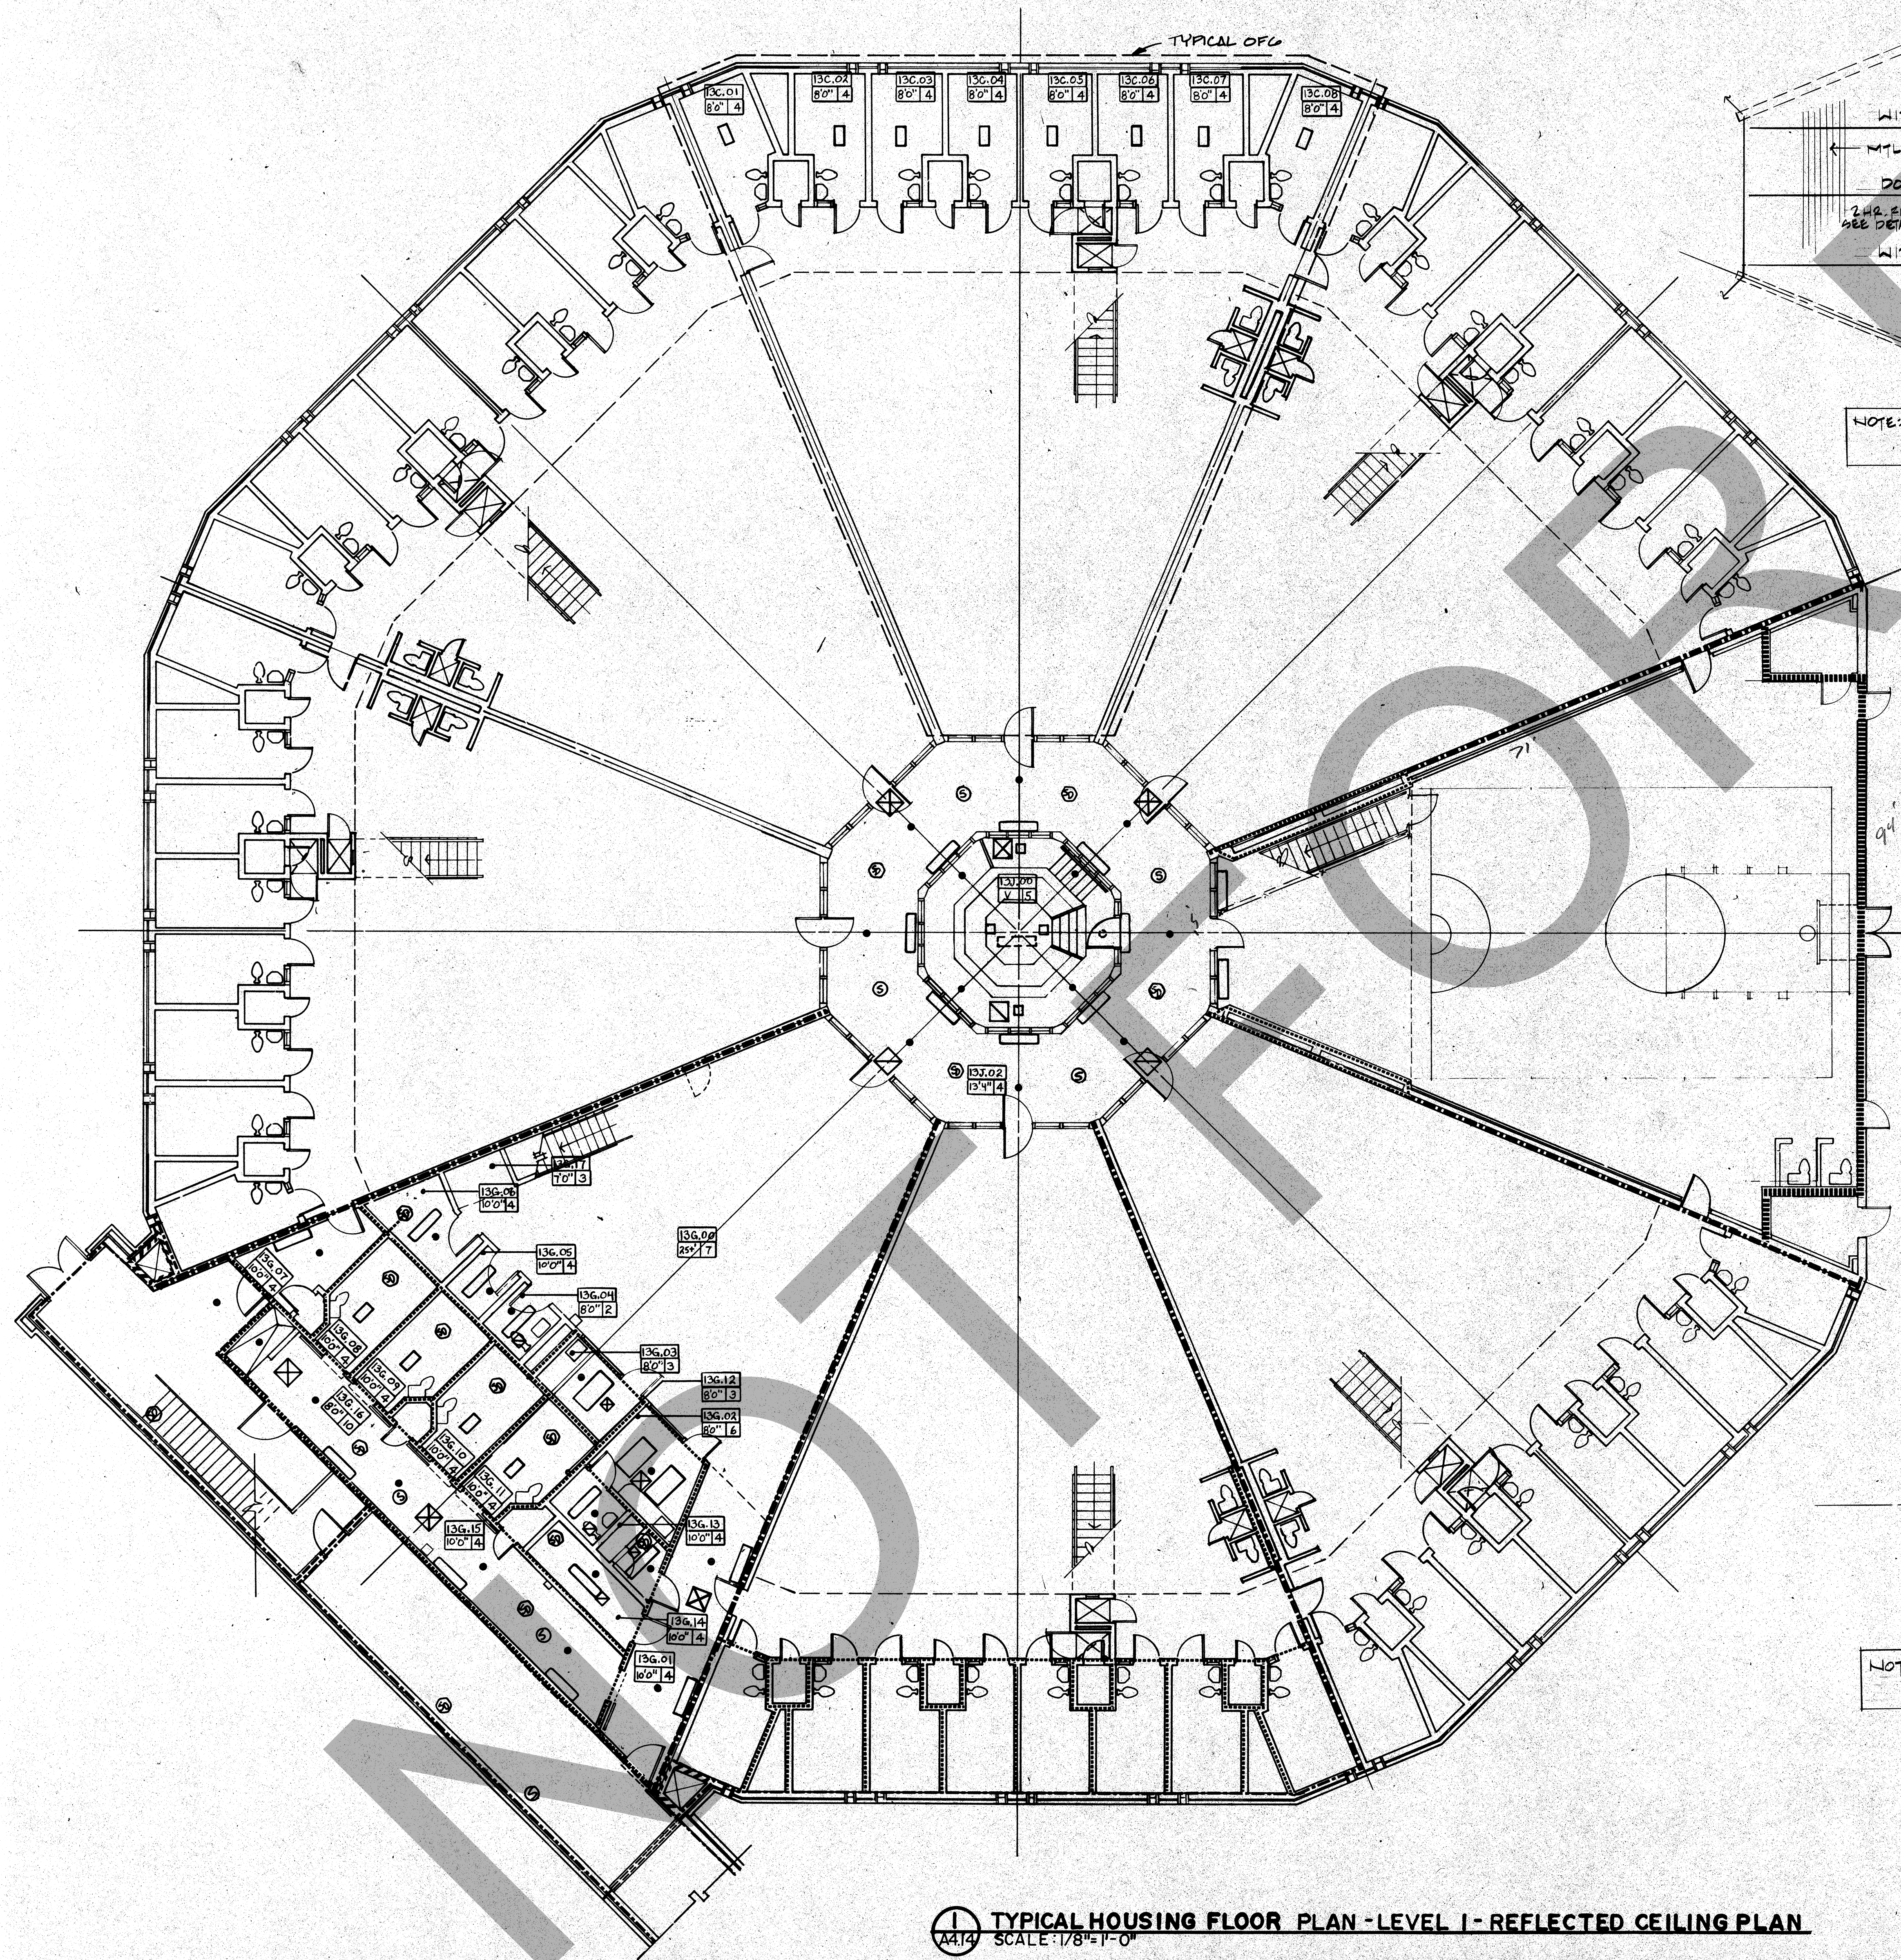

- ## SYMBOLS AND LEGEND

CEILING SYMBOLS LEGEND

NOTE: GENERAL REPRESENTATIONS OF PLUMBING, MECHANICAL, ELECTRICAL, AND COMMUNICATIONS SYSTEMS ARE NOT SHOWN ON THIS DRAWING FOR PURPOSES OF LOCATION AND COORDINATION ONLY. SEE MECHANICAL, ELECTRICAL, AND COMMUNICATIONS DRAWINGS SEPARATELY FOR P, M, E, AND C DRAWINGS.

 **ACCESS PANEL SYMBOL**
 SHOWS ACCESS PANEL SPECIFICATION SECTION OR DOOR PANEL DIMENSIONS EXPRESSED IN INCHES.

 **LIGHT FIXTURE SYMBOLS**
 SEE ELECTRICAL DRAWINGS.

 **EXIT SIGN SYMBOL**
 SEE ELECTRICAL DRAWINGS.

 **HVAC DIFFUSER SYMBOL**
 SHOWS RETURN, SEE MECHANICAL DRAWINGS.

 **SPRINKLER HEAD SYMBOL**
 SEE PLUMBING DRAWINGS.

 **CAMA SYMBOL**
 SEE SECURITY & COMMUNICATIONS DRAWINGS.

 **SECURITY & COMMUNICATIONS DRILLING SYMBOL**
 SEE PLUMBING, TOWER, LIGHT, DETECTION, ETC. DRAWINGS FOR SPECIFICATIONS AND COORDINATION REMARKS.

 **ROOM**

 **CEILING COVE**
 CEILING FINISH.

 **CEILING MOUNT**

CEILING FINISH/SUBSTRATE

	EXPOSED STRUCTURE.
	2' X 2' ACOUSTICAL CEILING.
	GYPSUM BOARD OR PLASTER SEE FINISH SCHEDULE
	1' X 1' ACOUSTICAL CEILING.

WALL TYPES LEGEND

NOTE: THE FOLLOWING WALL TYPES ARE 8" STANDARD CONCRETE WITH REINFORCING BARS. SEE DETAIL TO UNDERSTAND CONCRETE SLAB OR IF NONE, TO UNDERSTAND OF METAL DECK ABOVE OR BRACE AS INDICATED IN STRUCTURAL DRAWINGS. U.N.O. = UNREINFORCED.

LINE
STYLE

===== SECURITY - 8" CMU TO WALL VERT. #3 REINFC. AT 16"
===== SECURITY - 8" CMU TO WALL VERT. #3 REINFC. AT 16"
===== CMU TO STRUCTURE

===== SECURITY - 12" CMU TO WALL VERT. #3 REINFC. AT 16"
===== SECURITY - 12" CMU TO WALL VERT. #3 REINFC. AT 16"
===== CMU TO STRUCTURE

===== 12" CMU TO STRUCTURE

===== OSTEOM RUMBLER & METAL STUDS

===== FIRE - 2 HOUR RATED, 8" CMU U.N.O. L-1905

===== FIRE - 2 HOUR RATED, 8" CMU U.N.O. L-1905

===== FIRE - 1 HOUR RATED, 8" CMU U.N.O. L-1905

===== DOUBLE VENT CMU WALLS - SEE DETAIL

===== CMU TO ABOVE CEILING SEE DETAIL

NOTE: WALLS NOT OTHERWISE INDICATED ABOVE OR ELSEWHERE IN THE DRAWINGS OR SPECIFICATIONS ARE 8" STANDARD CONCRETE WITH REINFORCING BARS. SEE DETAIL TO UNDERSTAND CONCRETE SLAB OR IF NONE, TO UNDERSTAND OF METAL DECK ABOVE OR BRACE AS INDICATED IN STRUCTURAL DRAWINGS. U.N.O. = UNREINFORCED.

RFC 201
② concealed space

A hand-drawn diagram of a rectangular structure, possibly a building or a container. It features a central vertical line and two horizontal lines, one near the top and one near the bottom. Arrows point from the top and bottom horizontal lines towards the central vertical line. The drawing is done in black ink on a white background.

KEY PLAN

RFI ROSSER FABRAP
INTERNATIONAL™

[illegible]

ROSSER FABRAP INTERNATIONAL
Criminal Justice Architecture, Technology, Planning, Interiors,
Mechanical, Electrical, Plumbing, Security, & Civil Engineering

WEST • VALLEY • DETENTION • CENTER
FOR • THE • COUNTY OF • SAN • BERNARDINO • CALIFORNIA



**TYPICAL
FLOOR I
REFLEC
PLAN**

Job No. 0000