




1 PARTIAL NORTHWEST CORRIDOR PLAN - LEVEL TWO
1/8" = 1'-0"

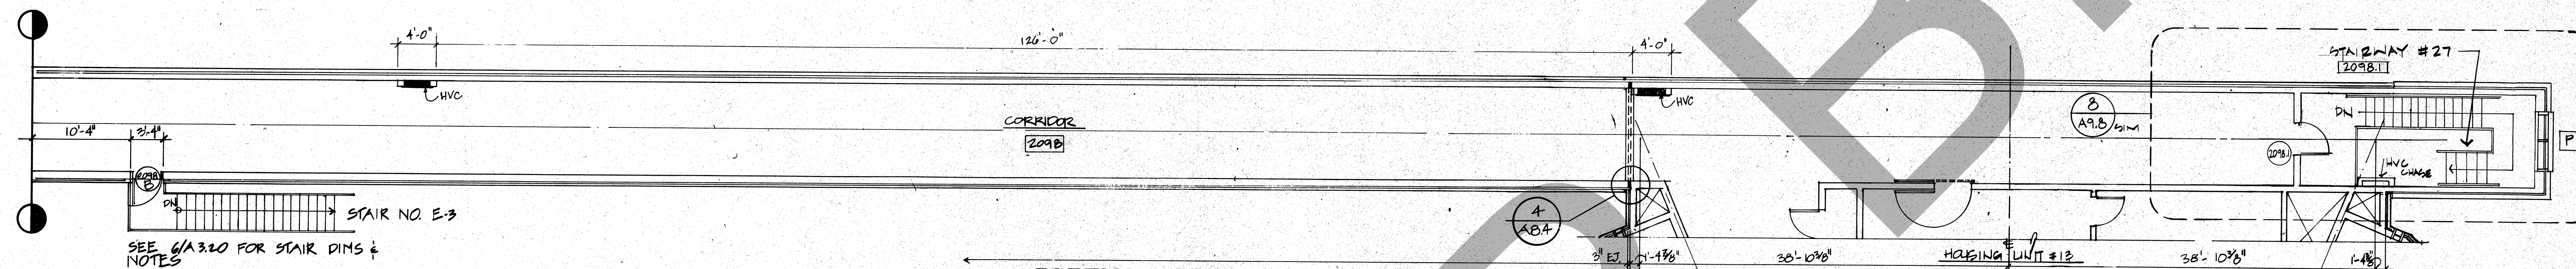


2 PARTIAL NORTHWEST CORRIDOR PLAN - LEVEL TWO
1/8" = 1'-0"

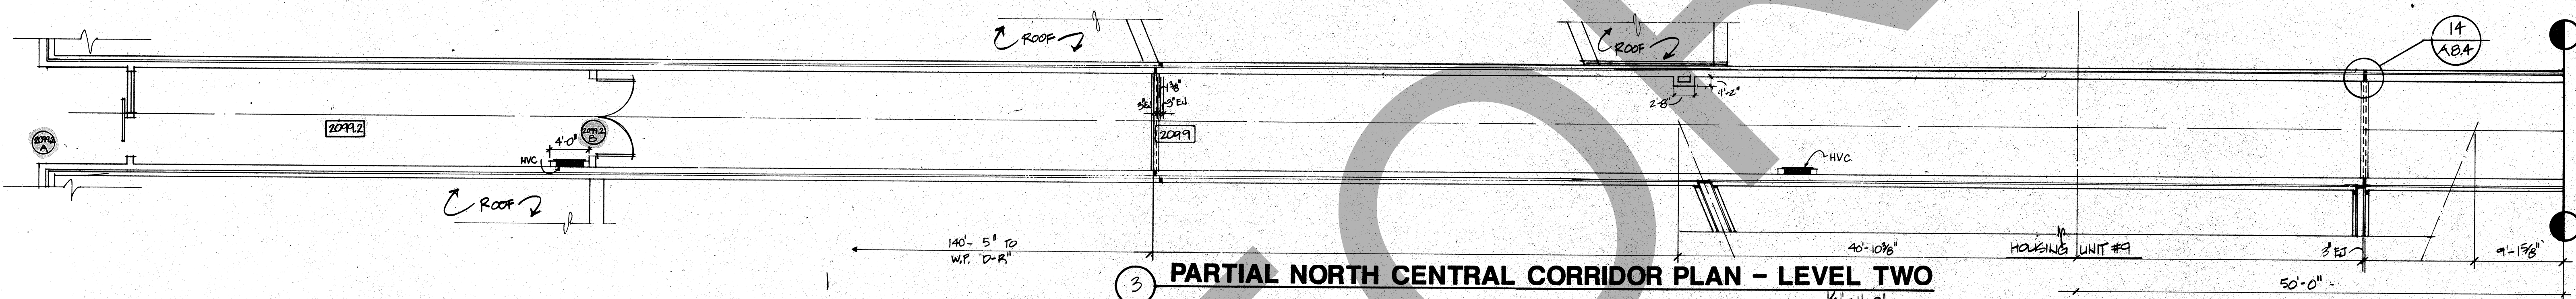


3 PARTIAL NORTH CENTRAL CORRIDOR PLAN - LEVEL TWO
1/8" = 1'-0"

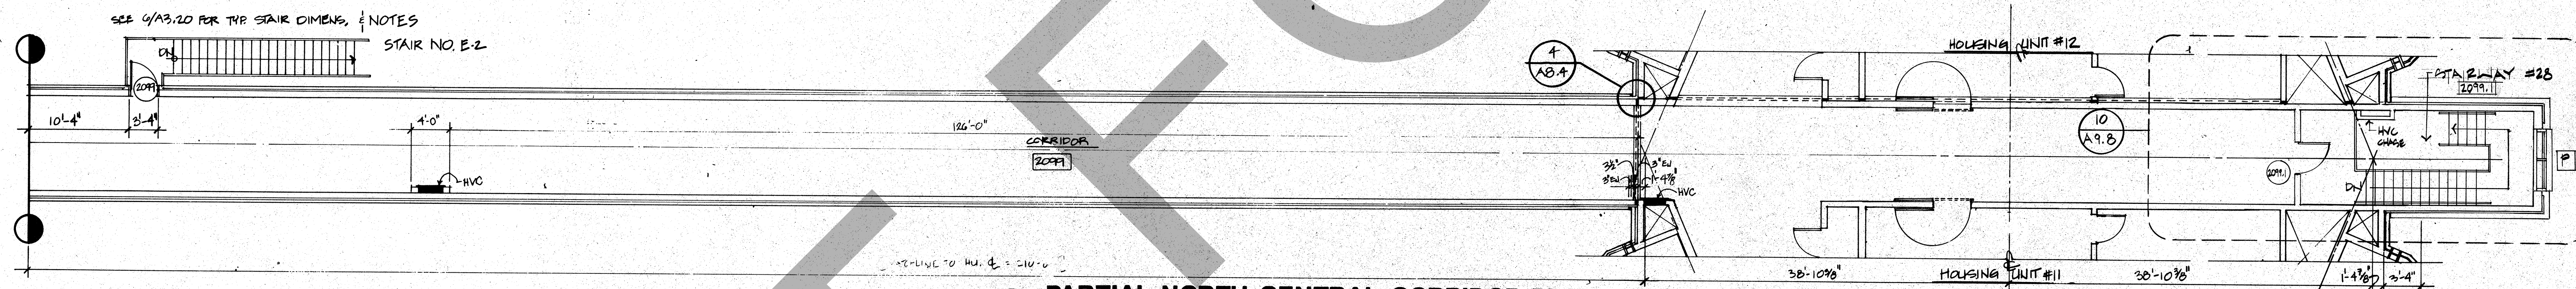

4 PARTIAL NORTH CENTRAL CORRIDOR PLAN - LEVEL TWO
1/8" = 1'-0"

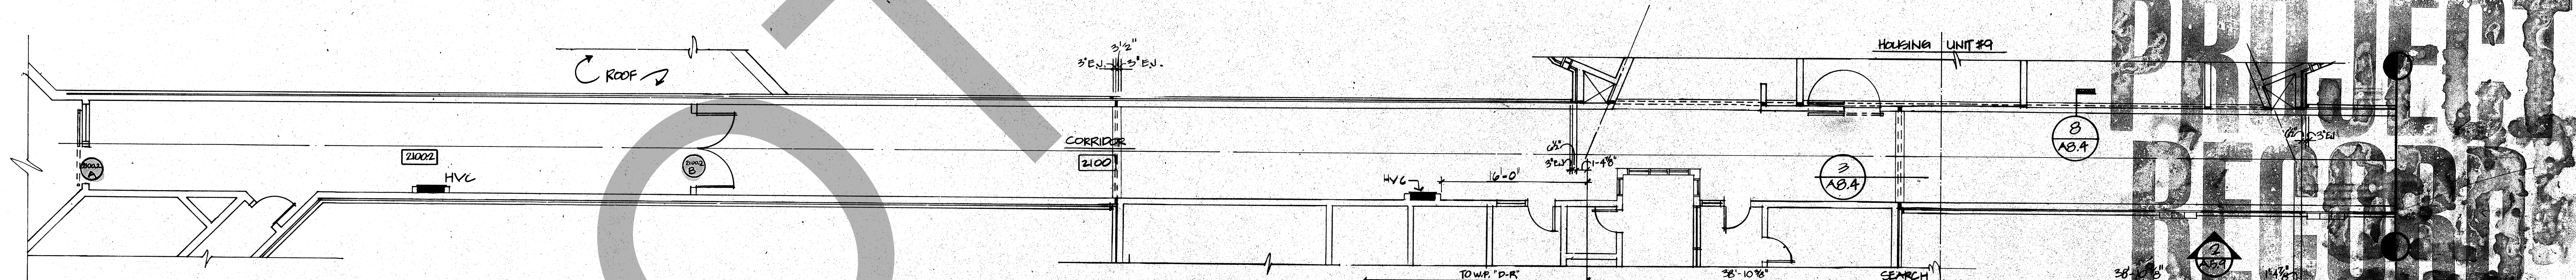

5 PARTIAL NORTHEAST CORRIDOR PLAN - LEVEL TWO
1/8" = 1'-0"

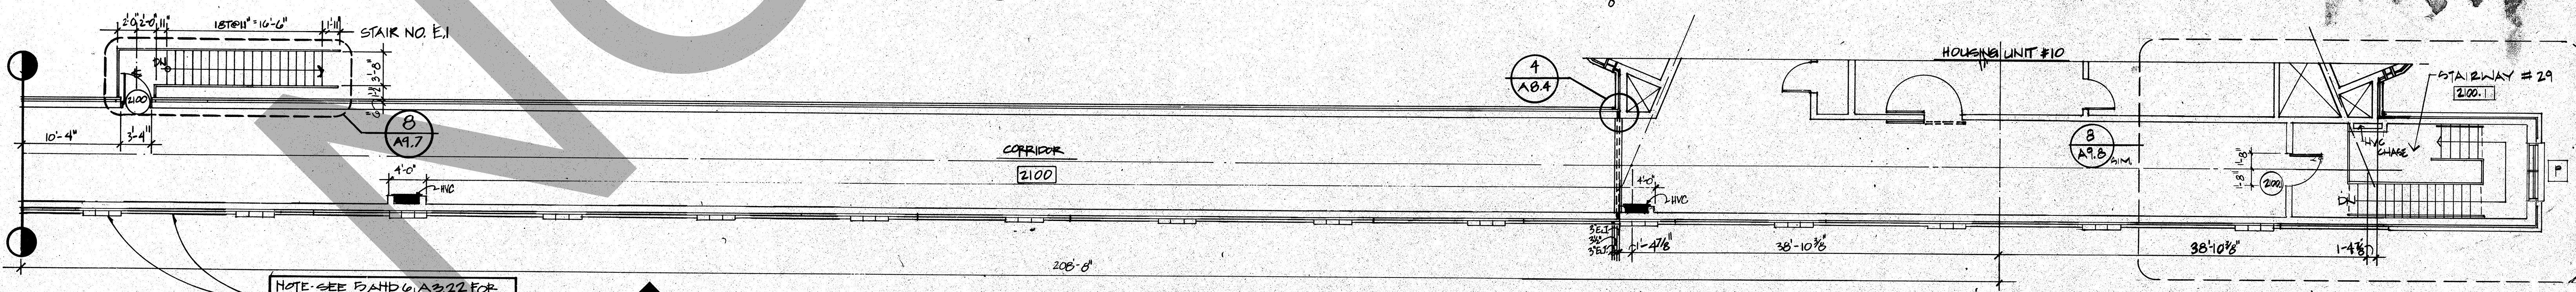

6 PARTIAL NORTHEAST CORRIDOR PLAN - LEVEL TWO
1/8" = 1'-0"

NOTE: SEE B AND C A3.22 FOR LOCATION OF PRECAST GYPS AND CHU PILES

RFI ROSSER FABRAP INTERNATIONAL

ROSSER FABRAP INTERNATIONAL, Inc.
Comprehensive Services for Building
Design and Technology
Atlanta Savannah Tampa

Revisions


No.	Date	Description
1	2/17/89	ADDENDUM POSTED FOR CONSTRUCTION

ROSSER FABRAP INTERNATIONAL
Criminal Justice Architecture, Technology, Planning, Interiors,
Mechanical, Electrical, Plumbing, Security, & Civil Engineering.

JUSTICE SYSTEMS INCORPORATED
Criminal Justice Operations, Programming
JOHNSON & NIELSEN
Structural Engineering


WEST • VALLEY • DETENTION • CENTER
FOR THE COUNTY OF SAN BERNARDINO • CALIFORNIA

HARRY MANS, COUNTY ADMINISTRATION OFFICER
FLOYD TIDWELL, SHERIFF
BOARD OF SUPERVISORS
San Mateo, Second District
Larry Walker, Board Chairman
Robert Hammond, Board Member

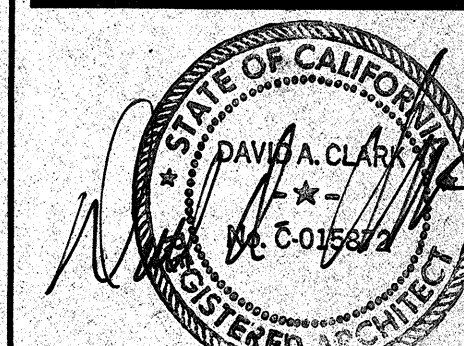

CORRIDORS
NORTH FLOOR PLAN
LEVEL 2

Job No. 88055.04
Date 10/17/88
A3.20

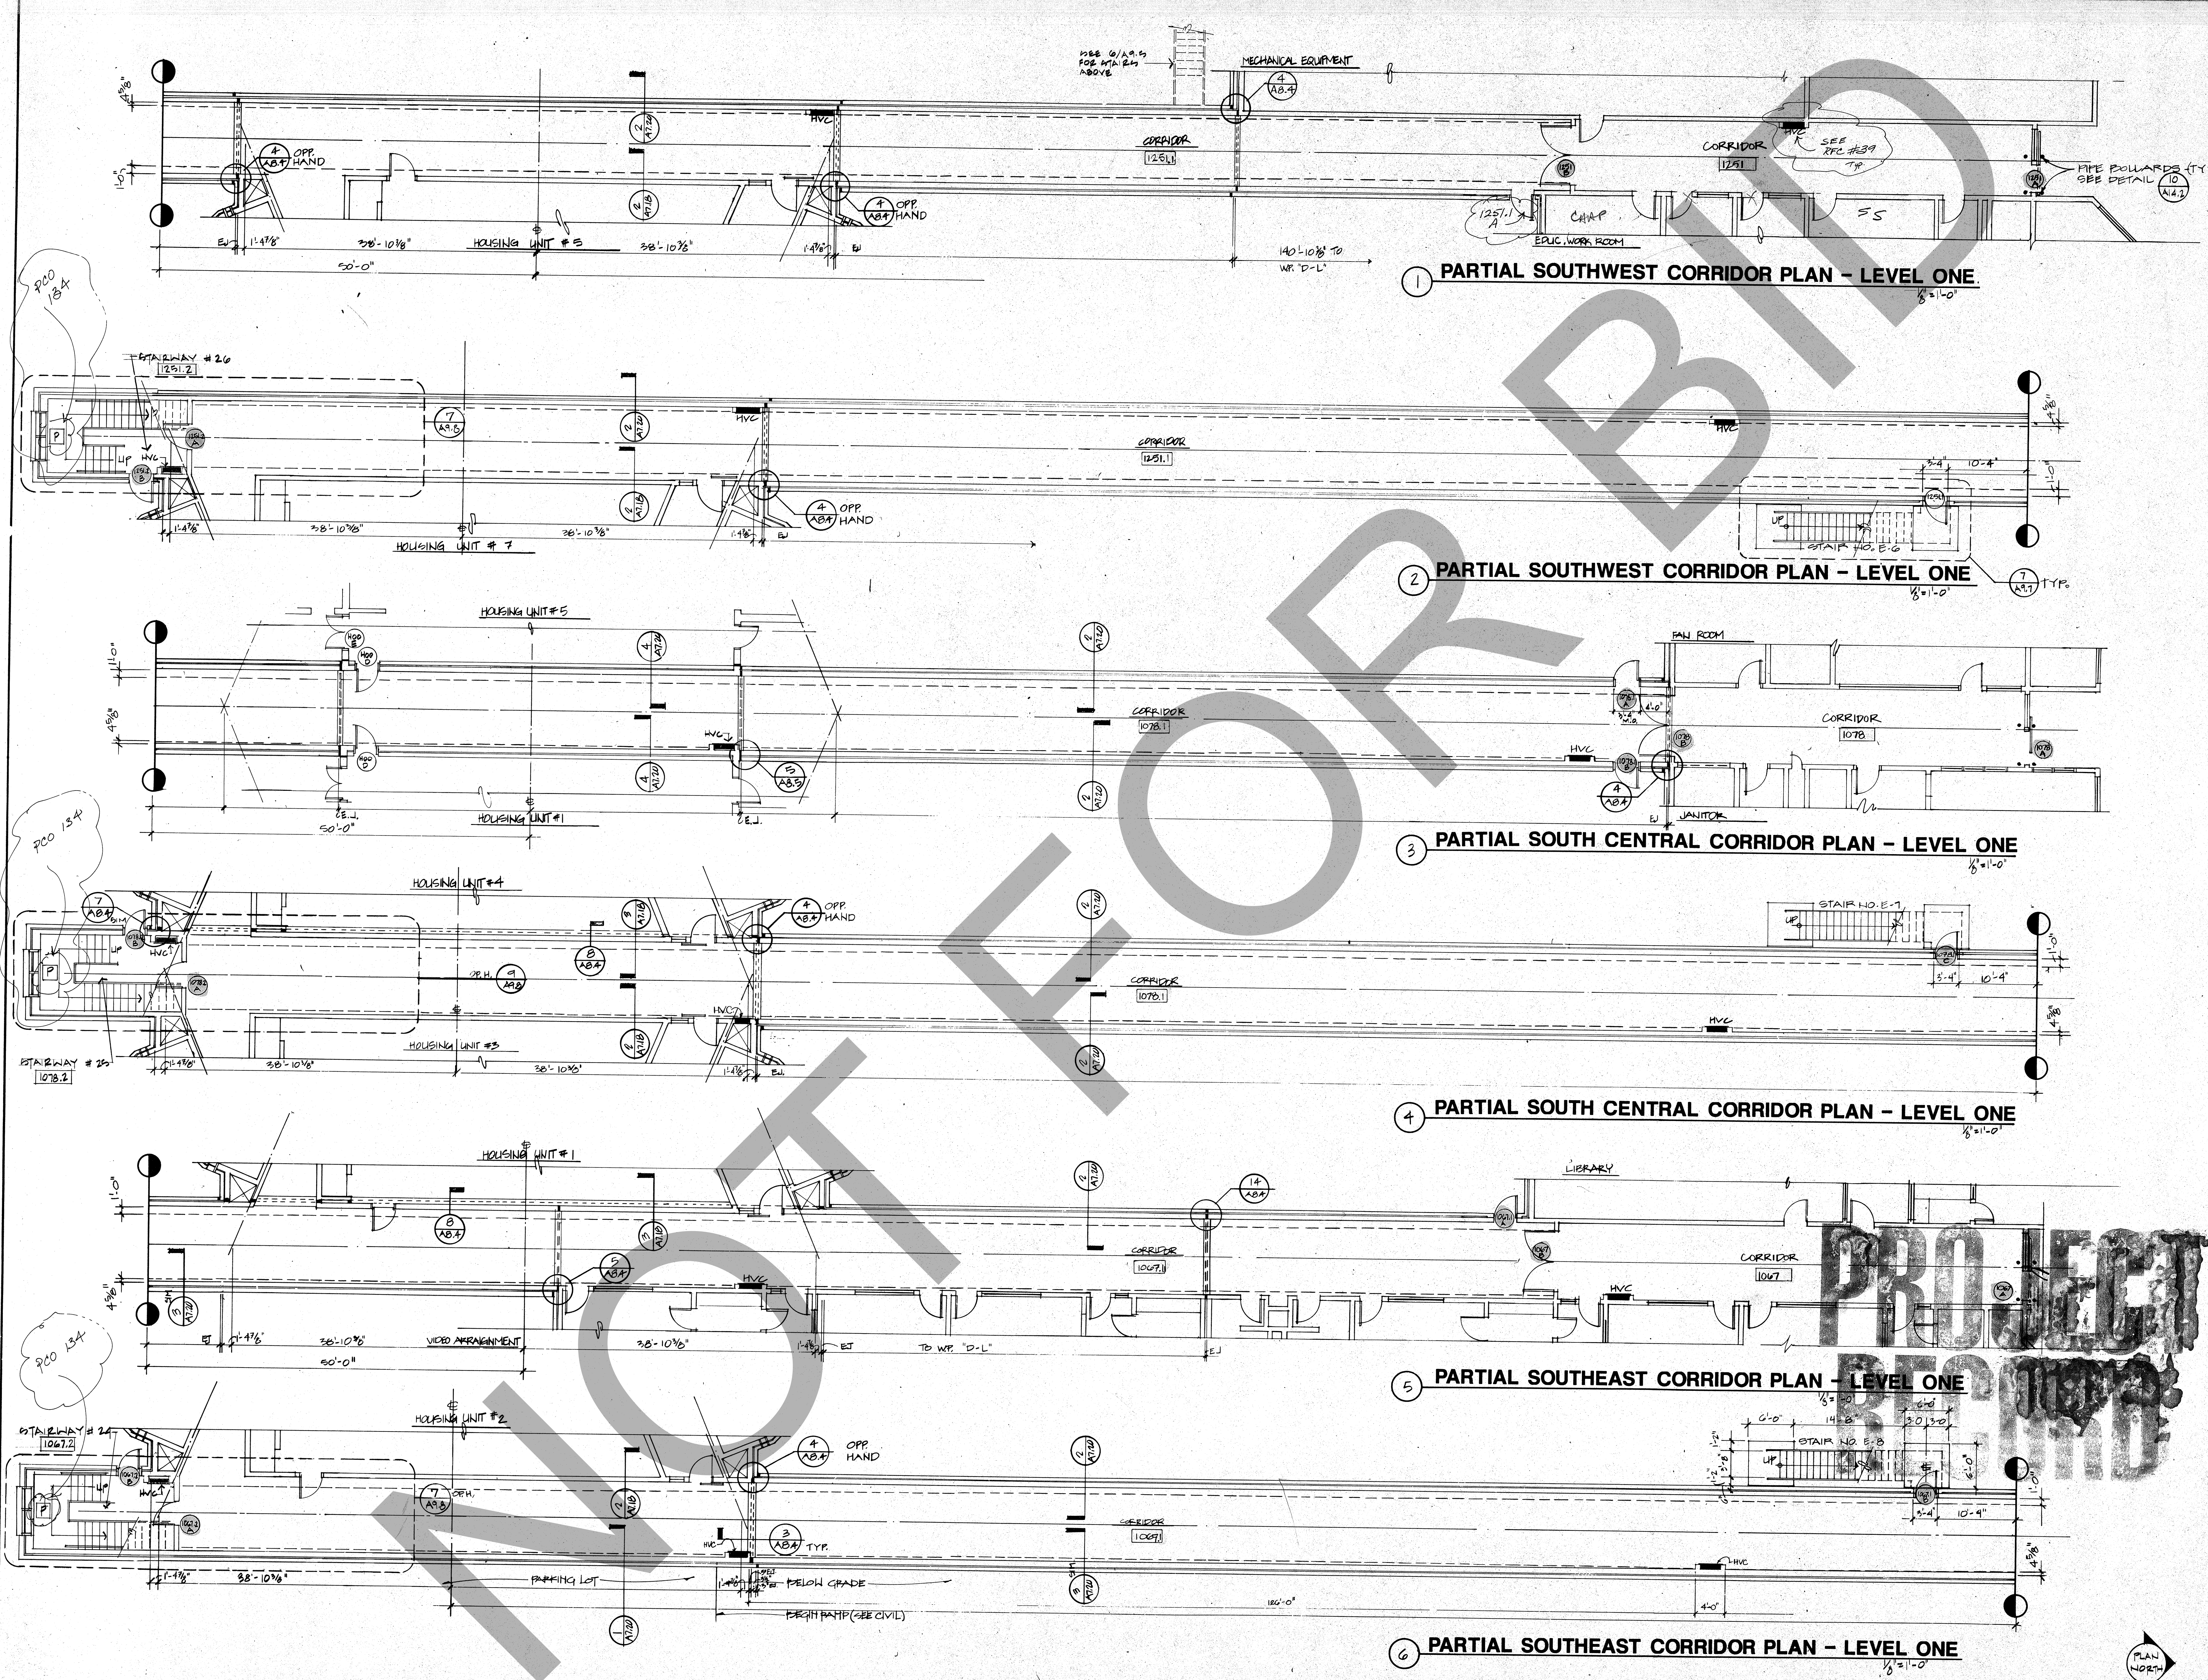

ROSSER FABRAP INTERNATIONAL, Inc.
Comprehensive Services for Building
Design and Technology
Atlanta Savannah Tampa

Revisions
No. Date Description
1 2/17/89 ADDENDA POSTED/ISSUED FOR CONSTRUCTION

ROSSER FABRAP INTERNATIONAL
Criminal Justice Architecture, Technology, Planning, Interiors,
Mechanical, Electrical, Plumbing, Security, & Civil Engineering

JUSTICE SYSTEMS INCORPORATED
Criminal Justice Operations, Programming
JOHNSON & NIELSEN
Structural Engineering

WEST - VALLEY - DETENTION - CENTER
FOR THE COUNTY OF SAN BERNARDINO - CALIFORNIA


HARRY MAYS, COUNTY ADMINISTRATION OFFICER
FLOYD TIDWELL, SHERIFF
BOARD OF SUPERVISORS
John J. Jaramila, Chairman, First District
Barbara C. Shadron, Third District
Richard H. Hunsicker, Fifth District

STATE OF CALIFORNIA
DAVID A. CLARK
JAN 15 1992
REGISTERED ARCHITECT

CORRIDORS
SOUTH FLOOR PLAN
LEVEL 1

PLAN NORTH

Job No. 88058-04
Date 10-17-88
A3.21

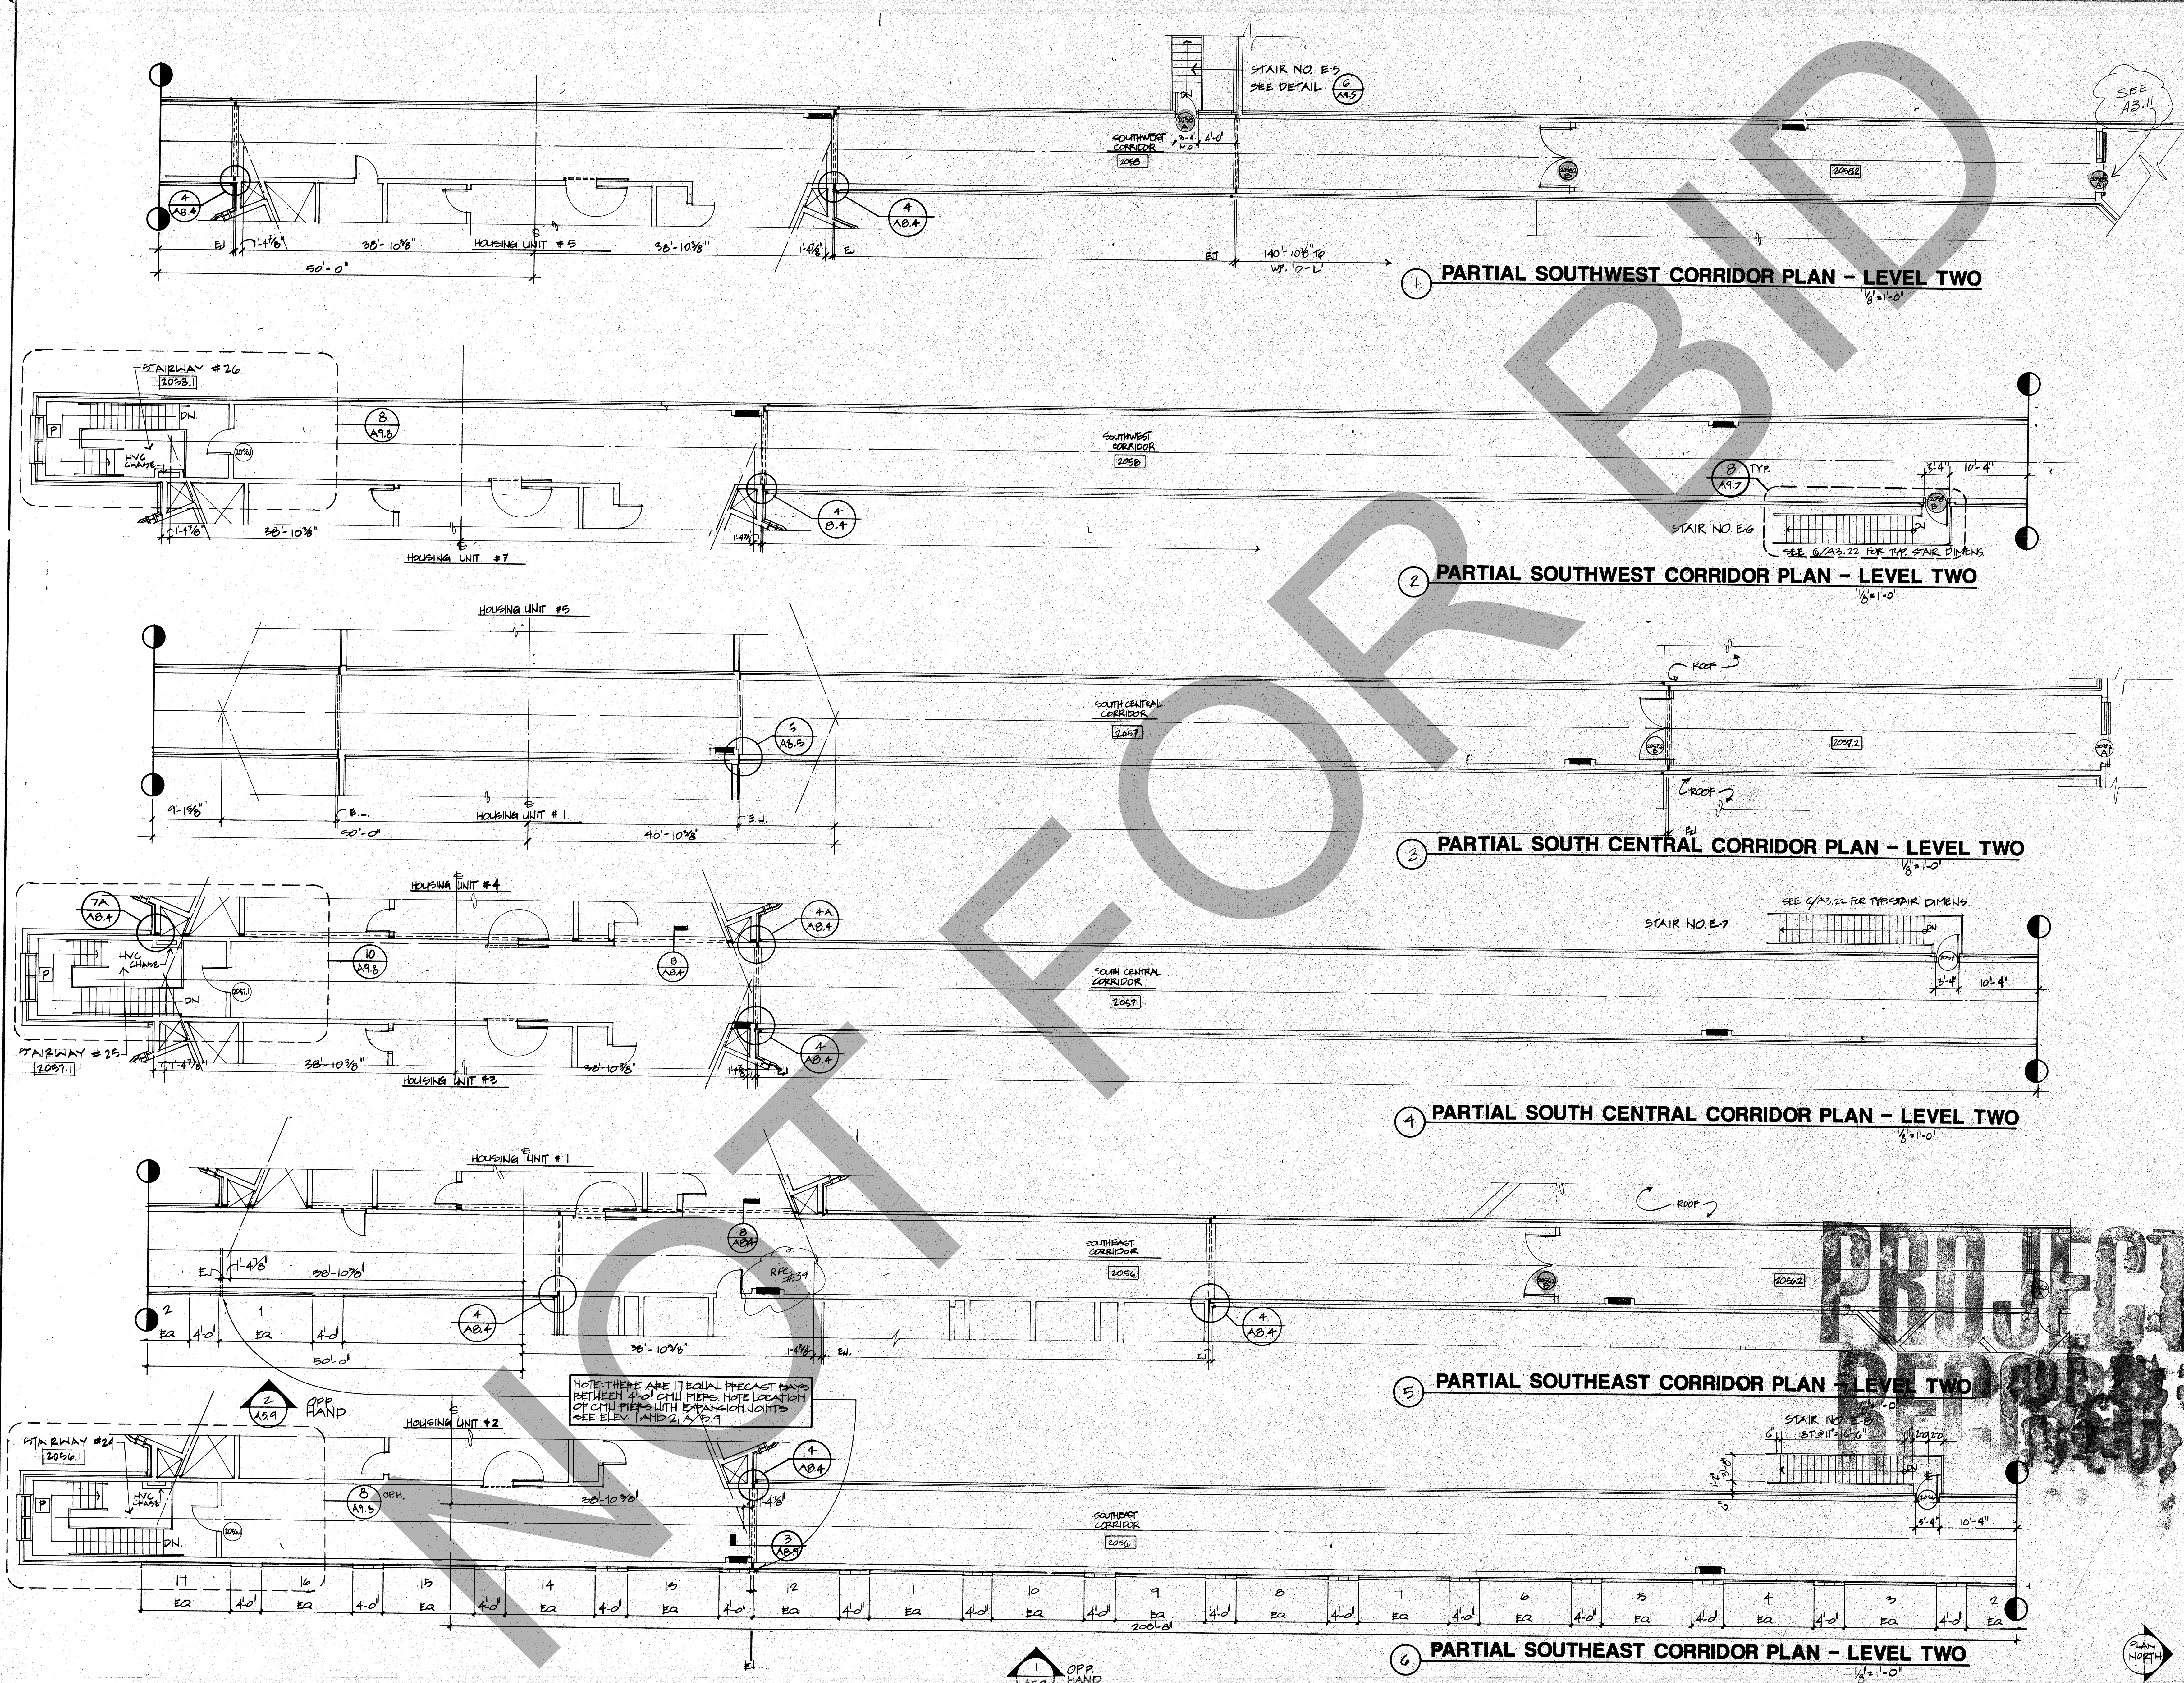

ROSSER FABRAP INTERNATIONAL

ROSSER FABRAP INTERNATIONAL, Inc.
Comprehensive Services for Building
Architectural, Mechanical, Electrical, Plumbing, Security, & Civil Engineering
San Francisco, California

Revisions

No.	Date	Description
1	2/17/89	ADDENDA POSTED FOR CONSTRUCTION

ROSSER FABRAP INTERNATIONAL

Criminal Justice Architecture, Technology, Planning, Interiors,
Mechanical, Electrical, Plumbing, Security, & Civil Engineering

JUSTICE SYSTEMS INCORPORATED

Criminal Justice Operations, Programming

JOHNSON & NIELSEN

Structural Engineering

WEST VALLEY - DETENTION - CENTER
FOR THE COUNTY OF SAN BERNARDINO, CALIFORNIA

HARRY MAYS, COUNTY ADMINISTRATION OFFICER

FLOYD TIDWELL, SHERIFF

BOARD OF SUPERVISORS
John J. Jaramila, Chairman, First District
Barbara Crum-Brown, Third District
Robert J. Hernandez, Fifth District

CORRIDORS
SOUTH FLOOR PLAN
LEVEL 2

Job No. 88058.04
Date: 10-17-88
A3.22

RELEASED FOR CONSTRUCTION