

[illegible]

BOARD OF SUPERVISORS
John Joyner, Chairman, First District
Jon Hilde, Second District
Barbara Cohan Hordan, Third District
Larry Walker, Fourth District

Job No. 82058.04 **A7.7**
Date 10-17-88

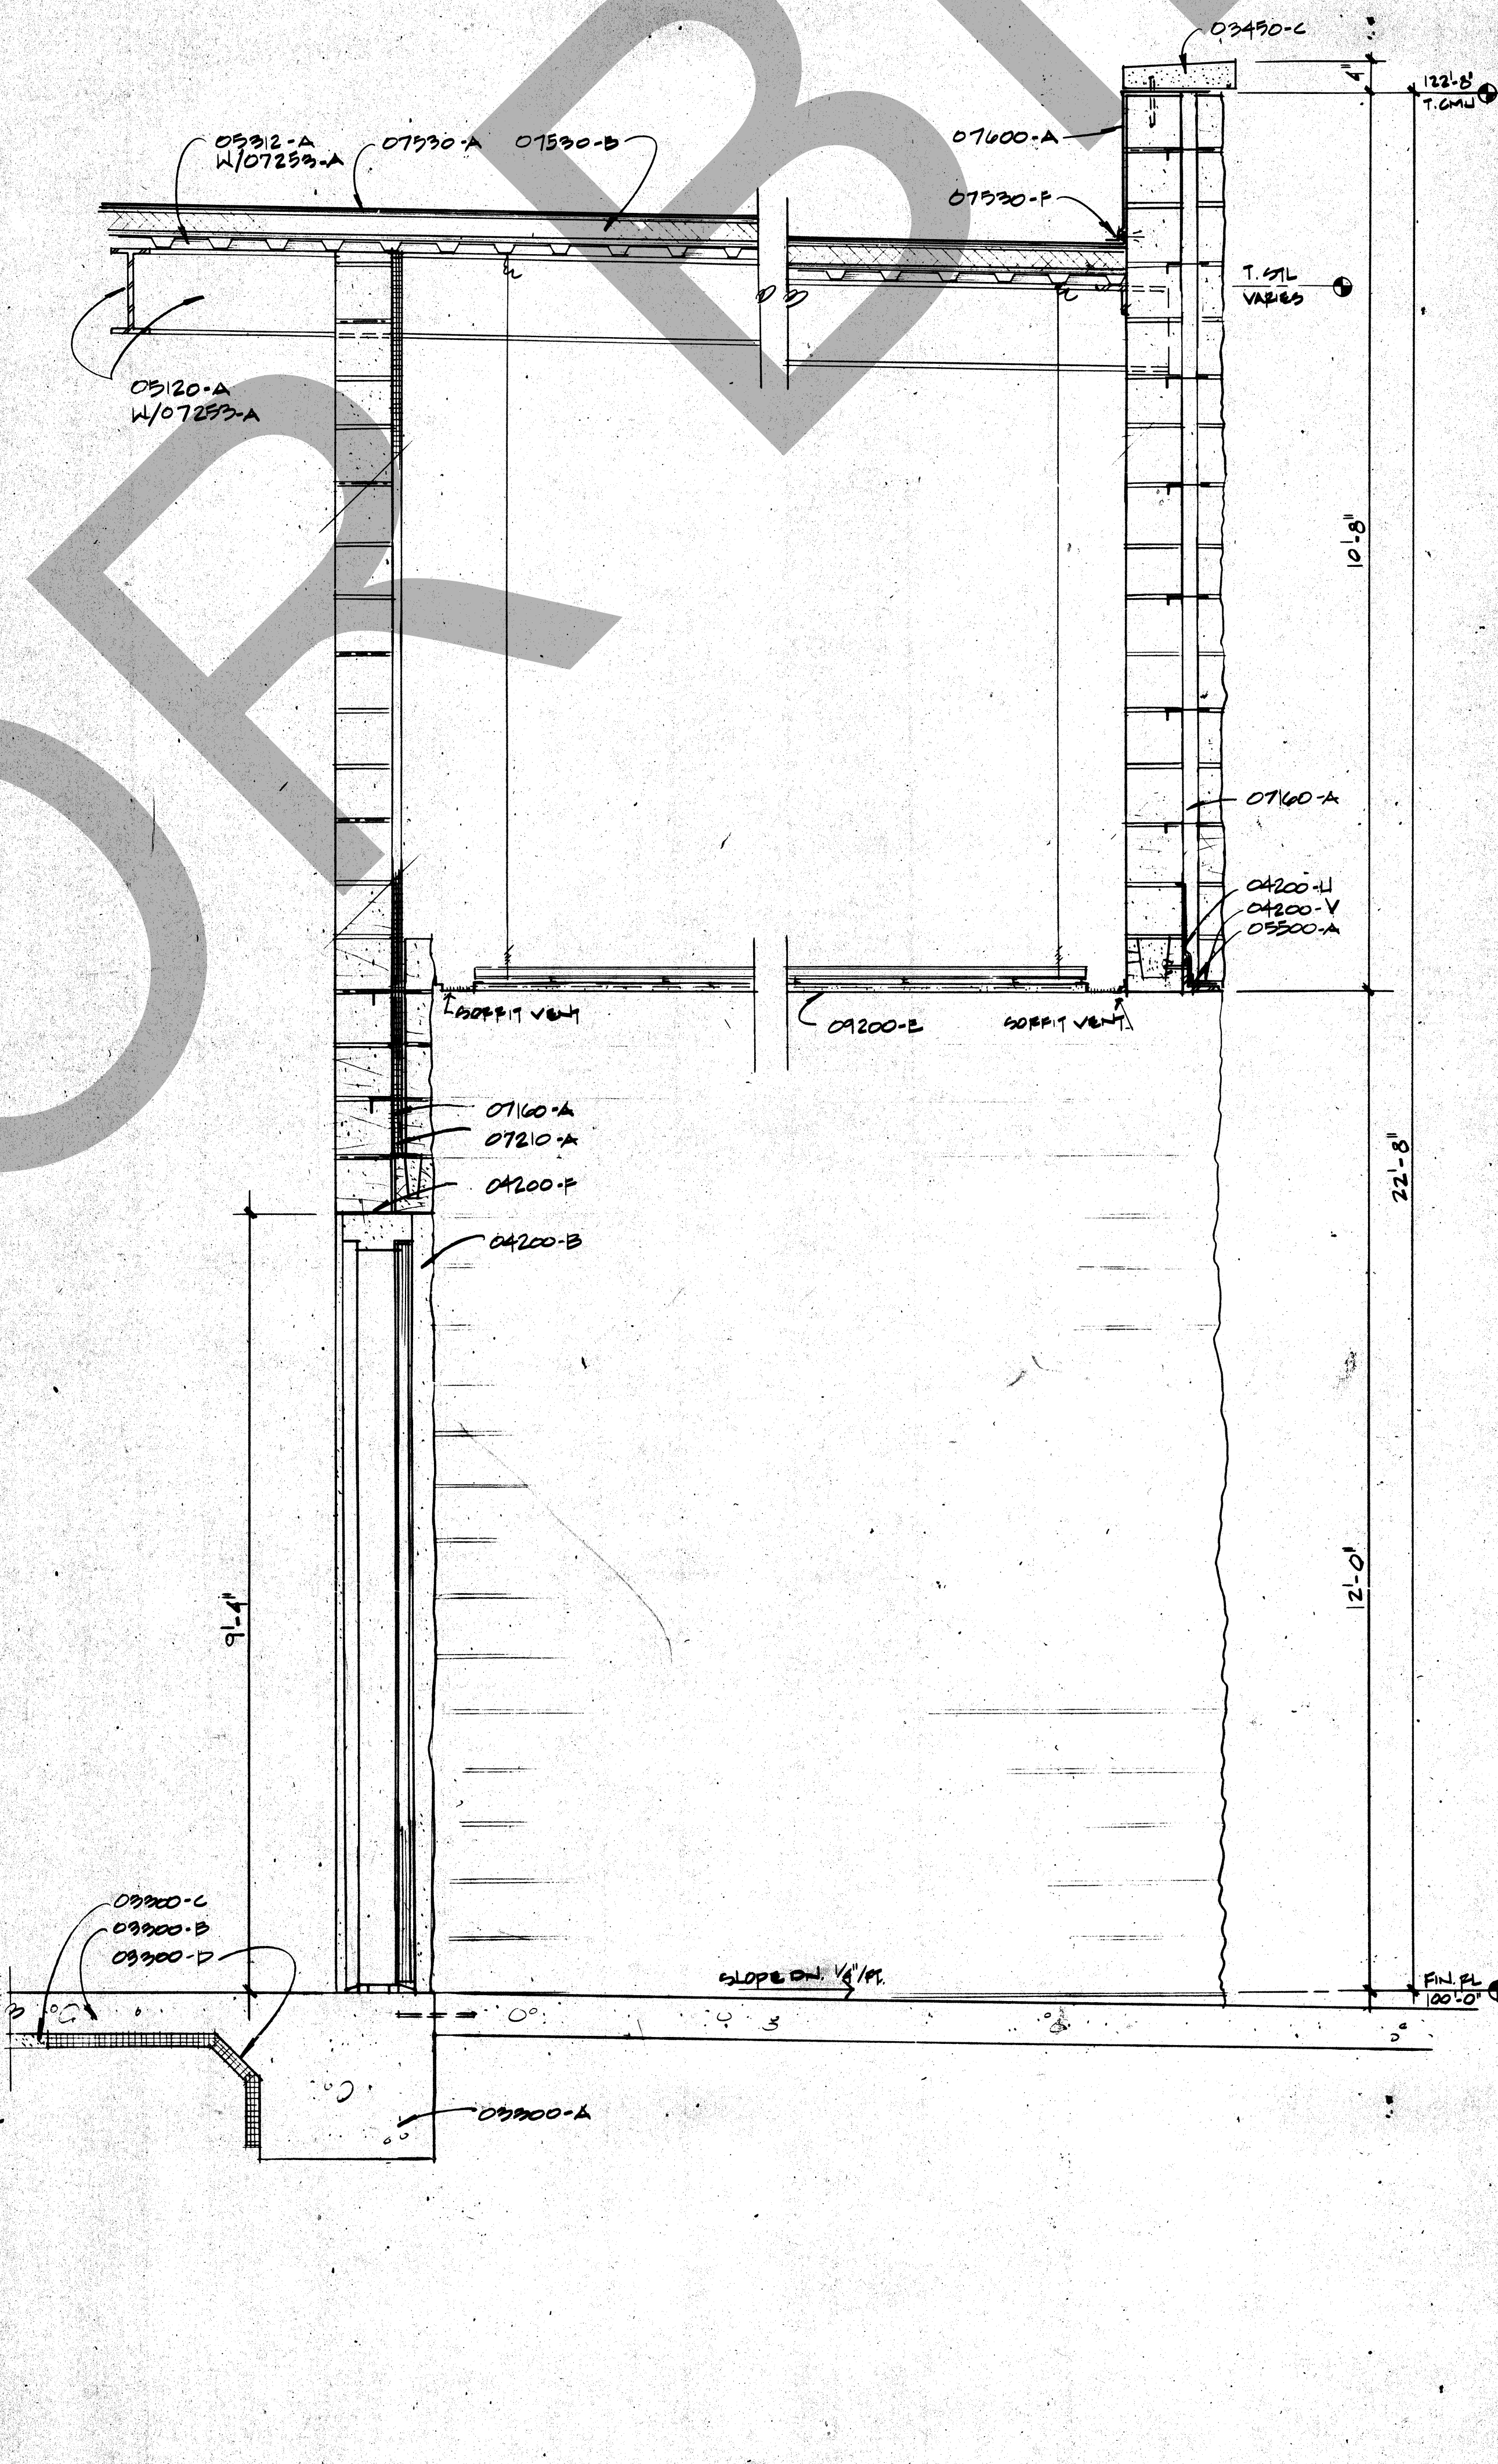

2 WALL SECTION THROUGH SOFFIT AT DOOR # 1259
SCALE: 3/4" = 1'-0"

 

WEST • VALLEY • DETENTION • CENTER
FOR THE COUNTY OF SAN • BERNARDINO •, CALIFORNIA

HARRY MAYS, COUNTY ADMINISTRATION OFFICER

■

FLOYD TIDWELL, SHERIFF

■

BOARD OF SUPERVISORS
James E. Curren, Chairman, Board of Supervisors
Jon Williams, Second District
Barbara C.ann, Board President
Theresa J. Poirier, Third District

ROSSER FABRAP INTERNATIONAL
* Criminal Justice Architecture, Technology, Planning, Interiors,
Mechanical, Electrical, Plumbing, Security, & Civil Engineering.

■

JUSTICE SYSTEMS INCORPORATED
Criminal Justice Operations, Programming

■

JOHNSON & NIELSEN
Structural Engineering

ROSSER FABRAP INTERNATIONAL
Comprehensive Services for Building
Programs, Planning, Design, Construction
Atlanta Savannah Tampa

■


ROSSER FABRAP INTERNATIONAL
Comprehensive Services for Building
Programs, Planning, Design, Construction
Atlanta Savannah Tampa

■

ROSSER FABRAP INTERNATIONAL
Comprehensive Services for Building
Programs, Planning, Design, Construction
Atlanta Savannah Tampa

Larry Waller, Fourth District
Robert Hammond, Fifth District

Job No. 88032.04 **A7.8**
Date 10-17-88

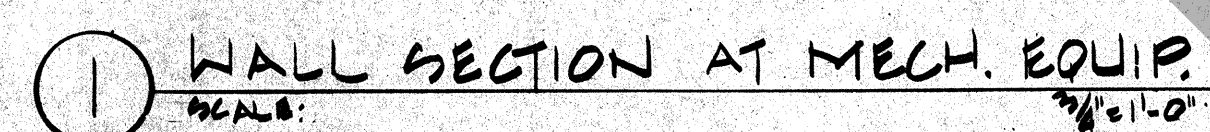

Job No. 22058.04 **A7.**
Date 10-17-89