
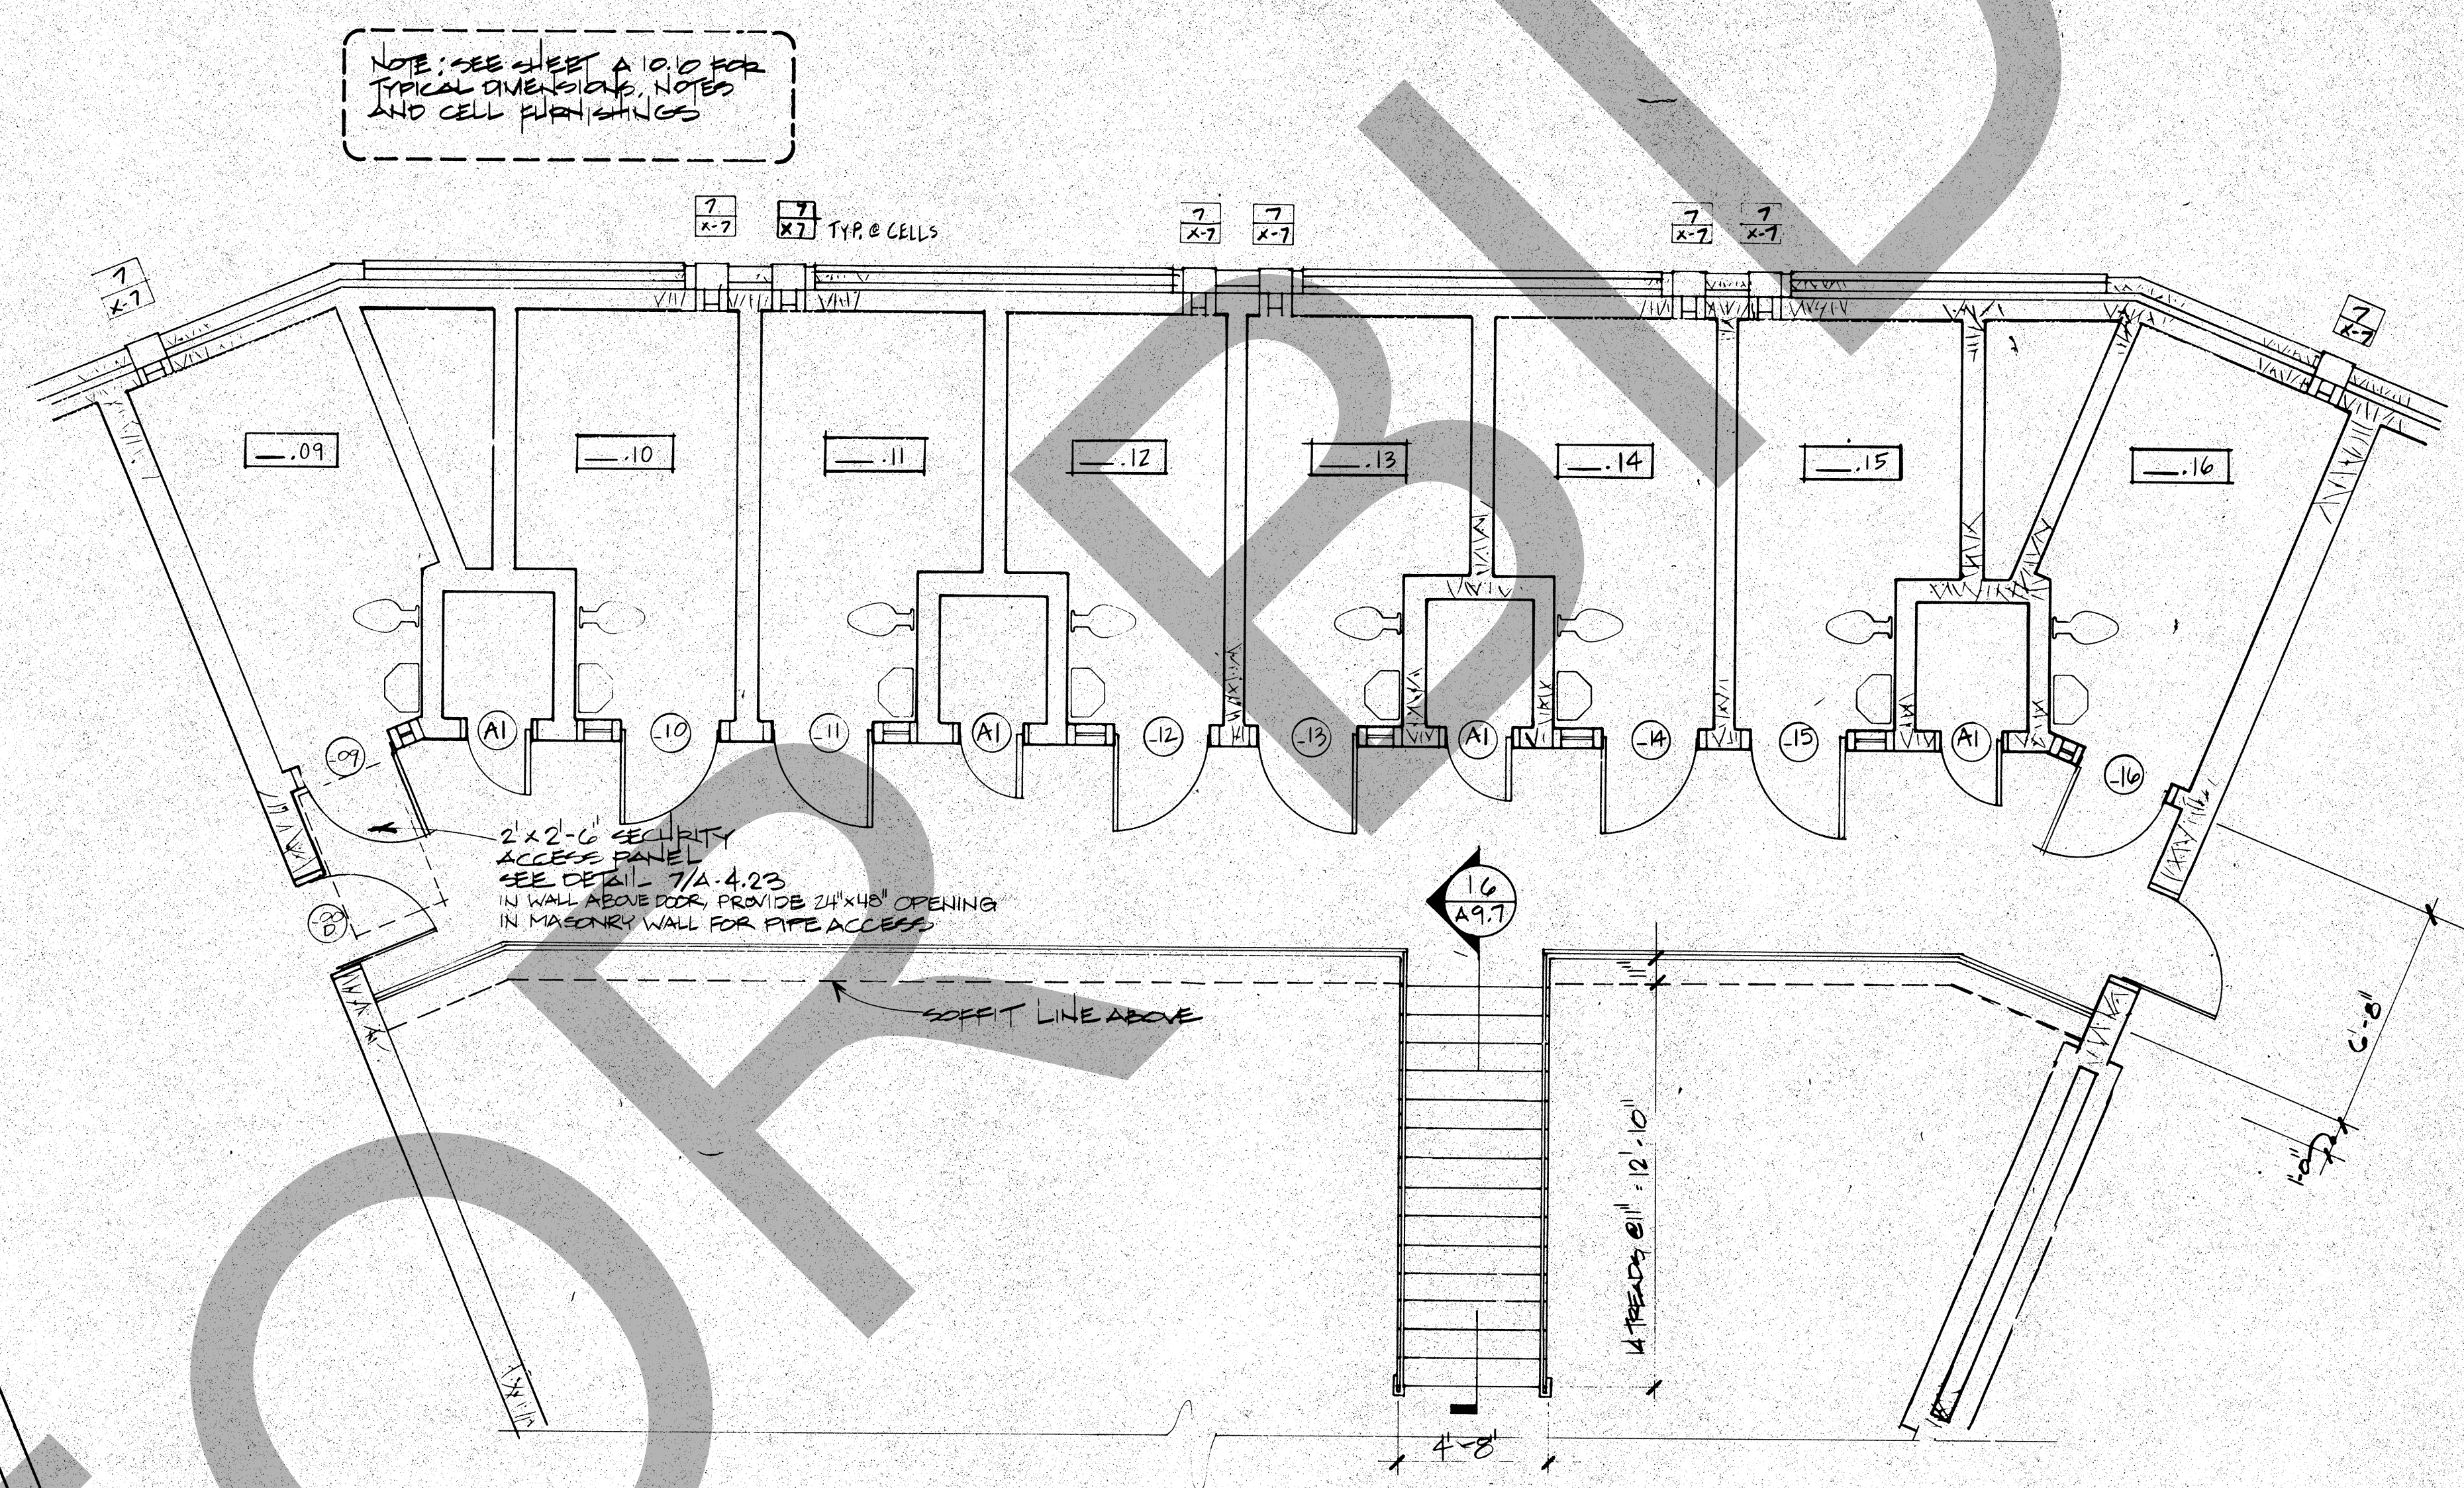


10

3 SCALE: 1/4" = 1'-0"

Job No. 88058-04 **A 10.10**
Date 10/17/98

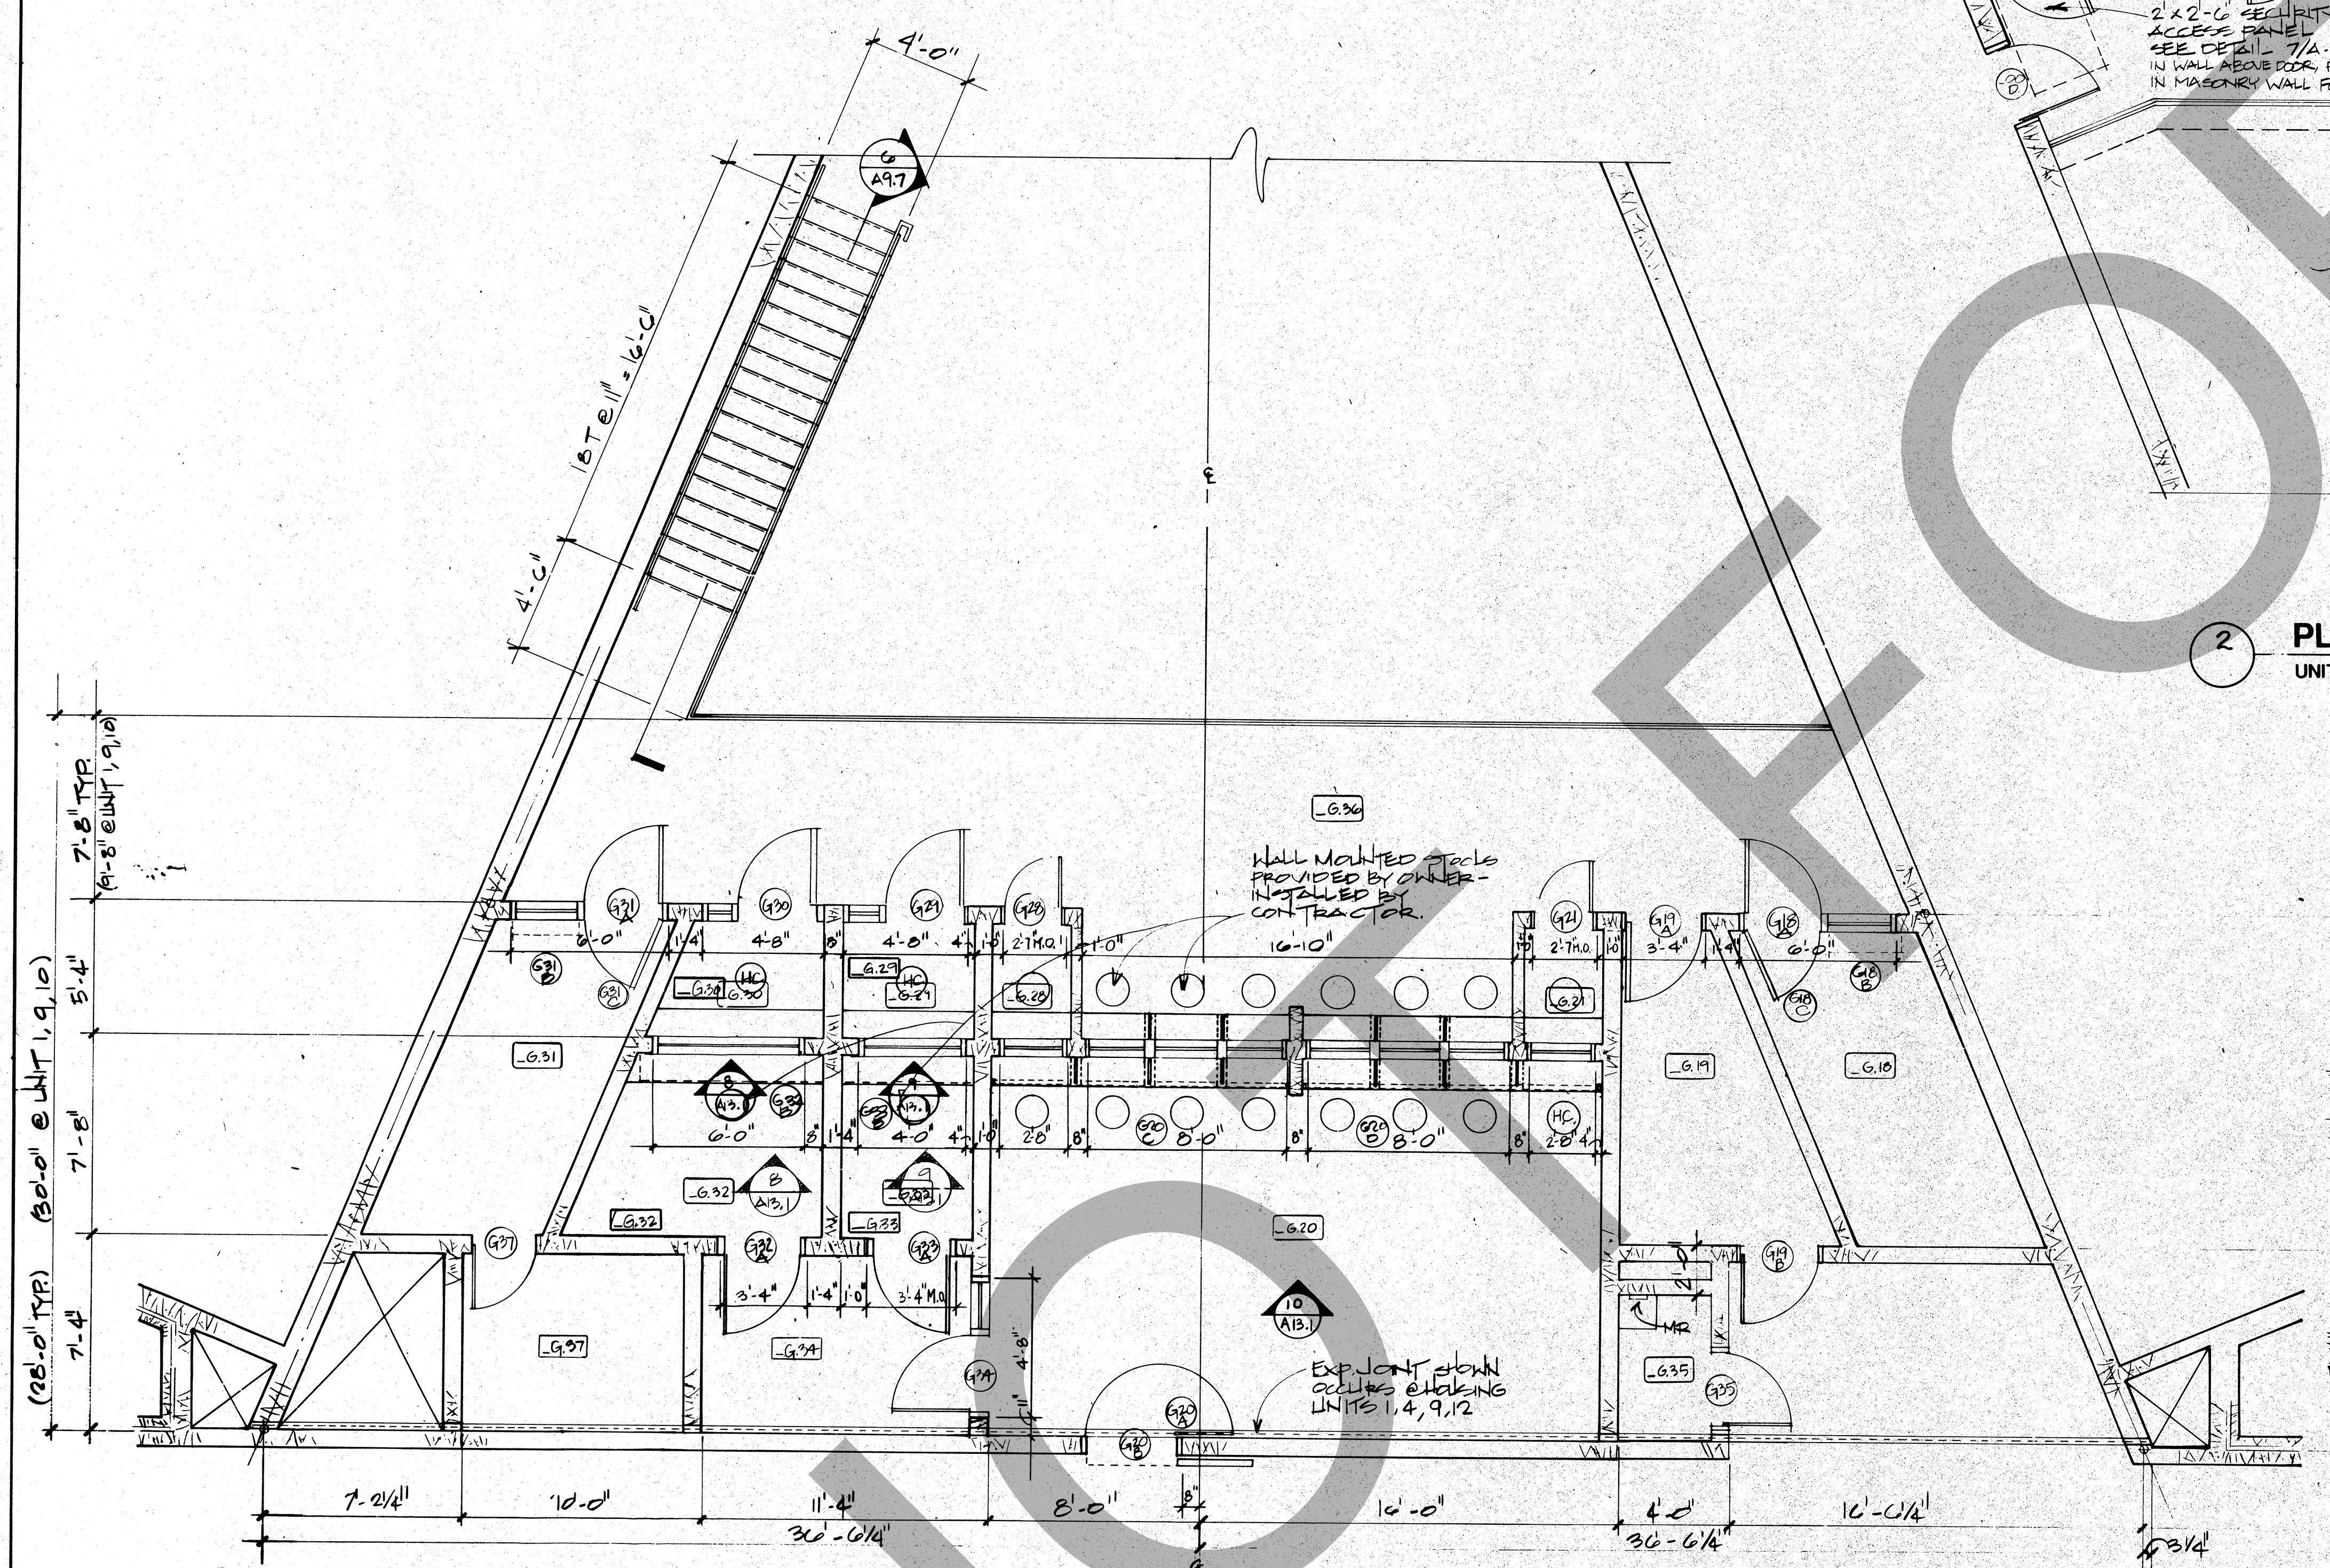

**PROJECT
RECORD**

ROSSER FABRAP INTERNATIONAL, Inc.
Comprehensive Services for Building
Design & Technology
Atlanta Savannah Tampa

ROSSER FABRAP INTERNATIONAL, Inc.
Criminal Justice Architecture, Technology, Planning, Interiors,
Mechanical, Electrical, Plumbing, Security, & Civil Engineering.

JUSTICE SYSTEMS INCORPORATED
Criminal Justice Operations, Programming
JOHNSON & NIELSEN
Structural Engineering

WEST - VALLEY - DETENTION - CENTER
FOR THE COUNTY OF SAN BERNARDINO, CALIFORNIA

HARRY MANS, COUNTY ADMINISTRATION OFFICER
FLOYD TIDWELL, SHERIFF
BOARD OF SUPERVISORS
John J. Jorgensen, Chairman, First District
Barbara C. Wilson, Second District
Barry M. Wilson, Third District
Randy L. Wilson, Fourth District
Randy L. Wilson, Fifth District

HOUSING UNITS:
STAGING & DAYROOM/
CELL SEGMENT PLANS

Job No. 22052.04
Date 10/17/22
A 10.11