



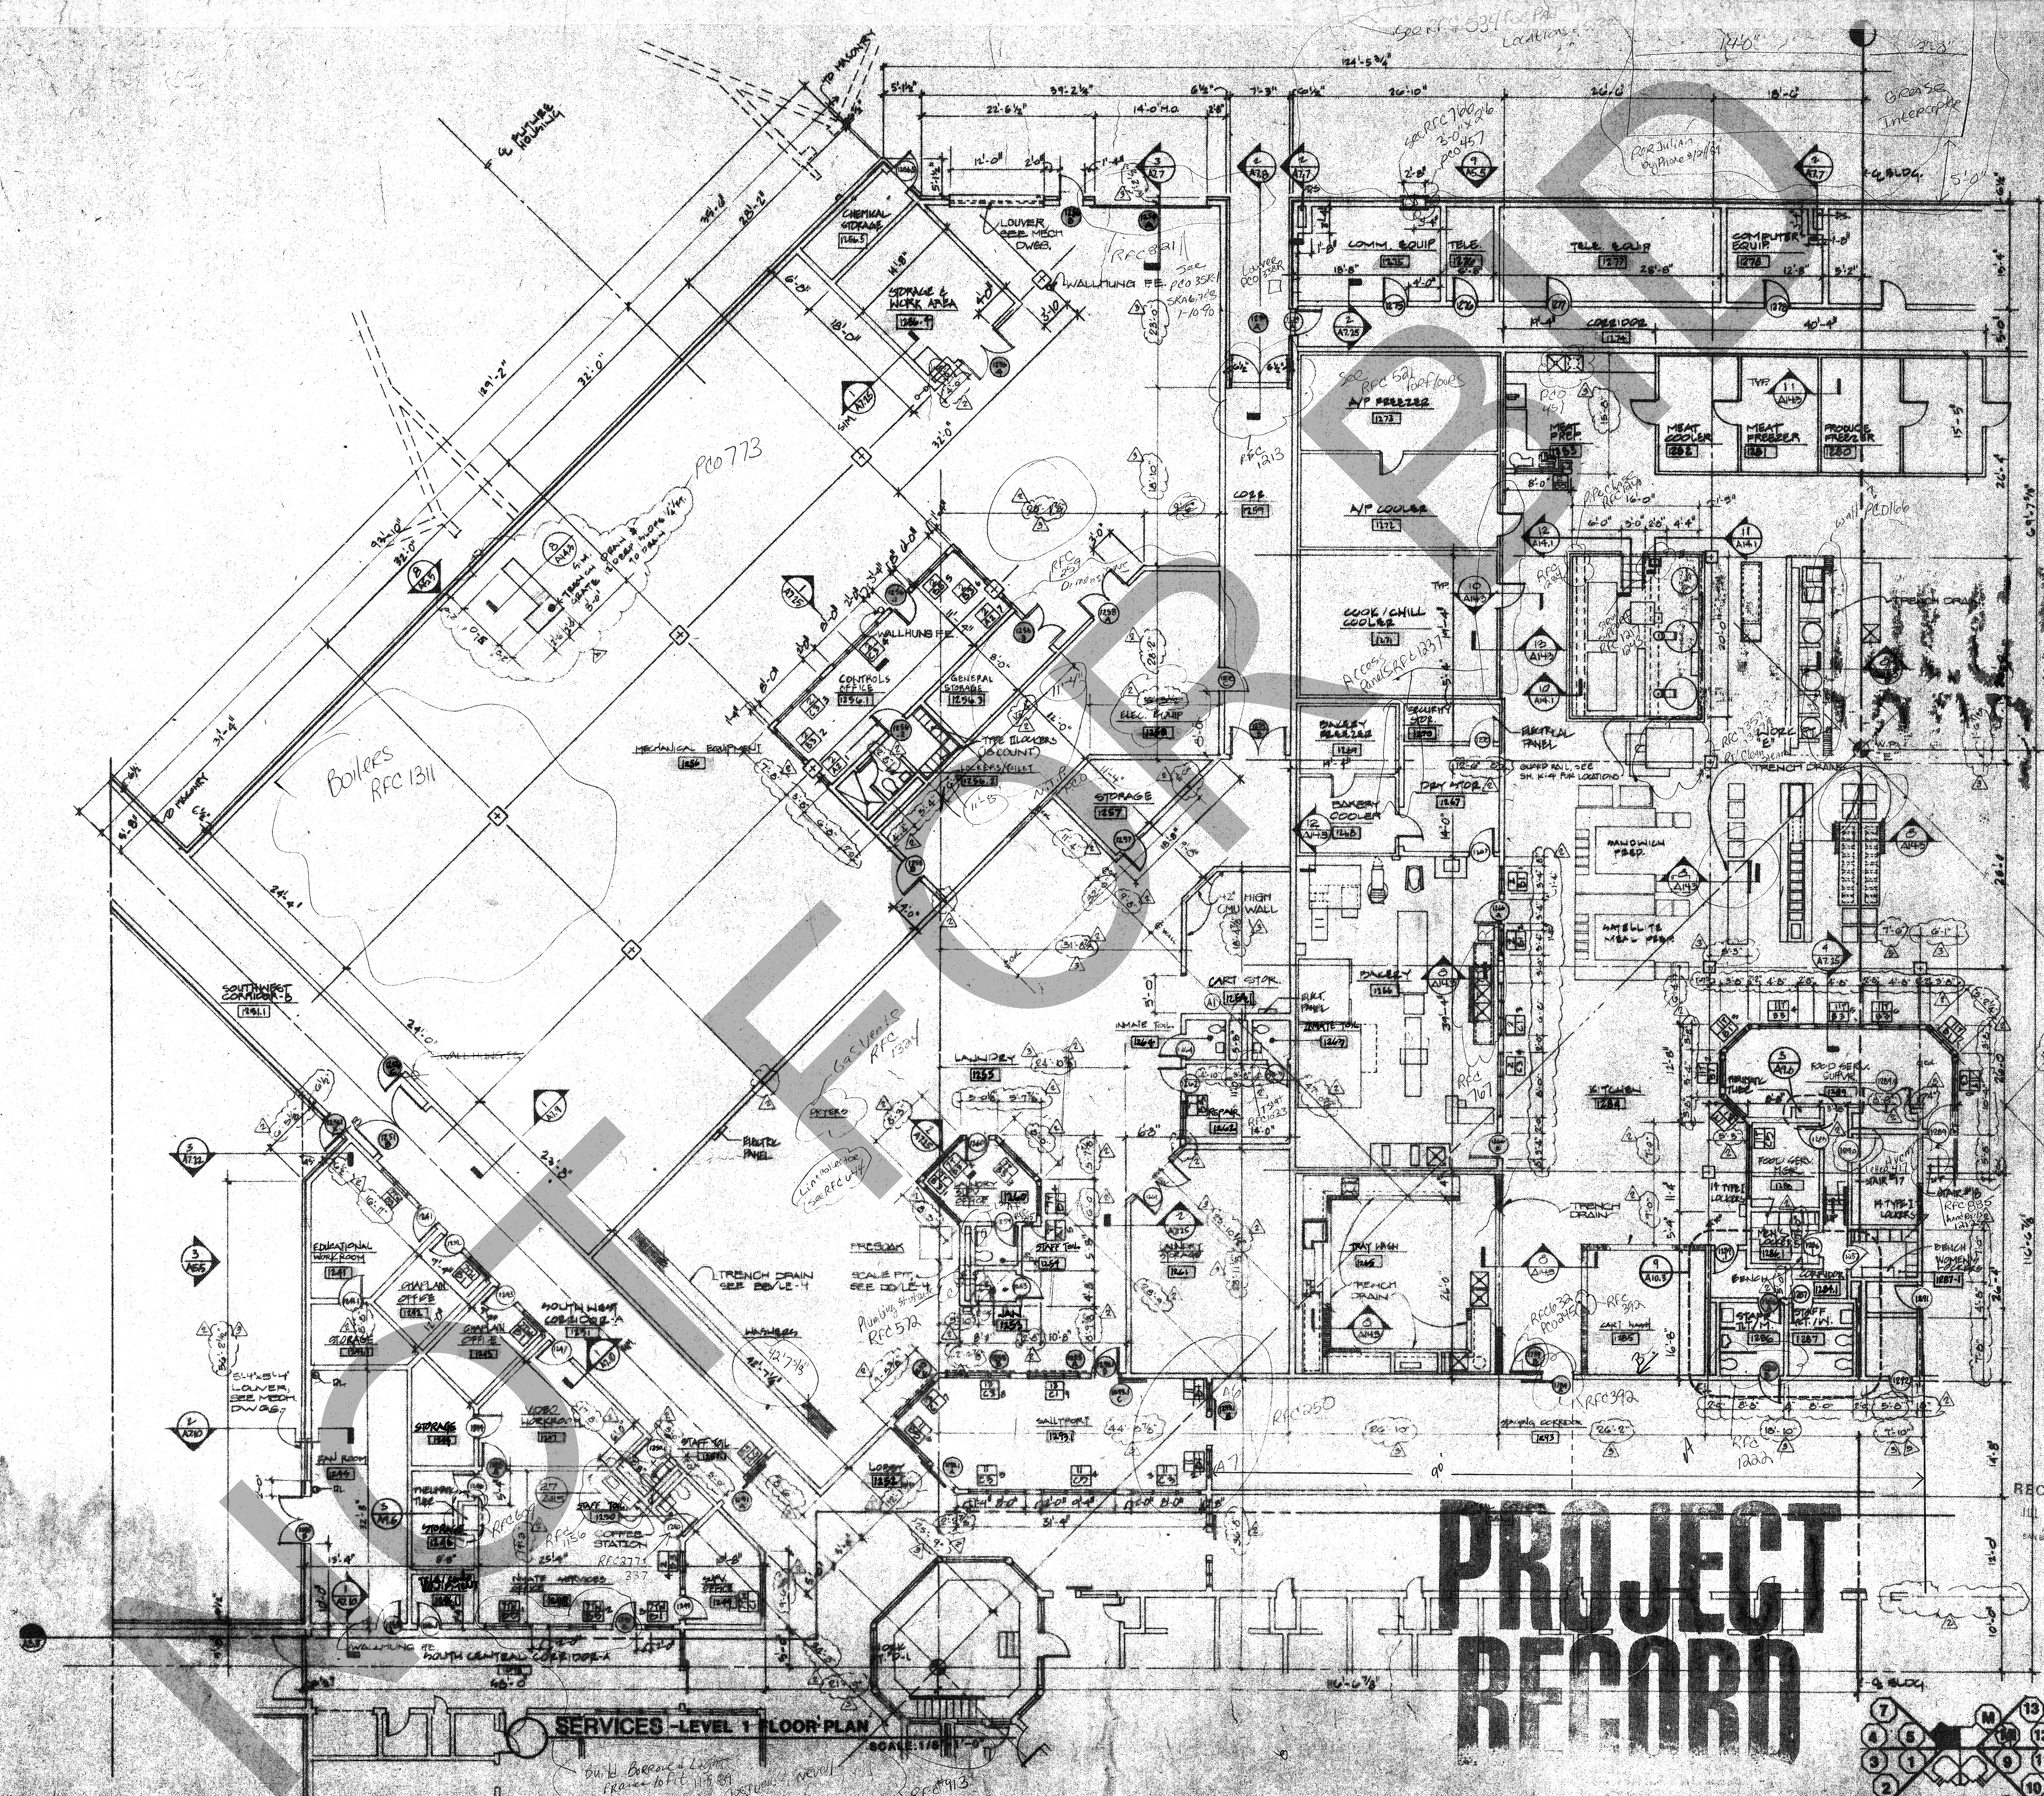

SERVICES - LEVEL 1 FLOOR PLAN

PROJECT RECORD

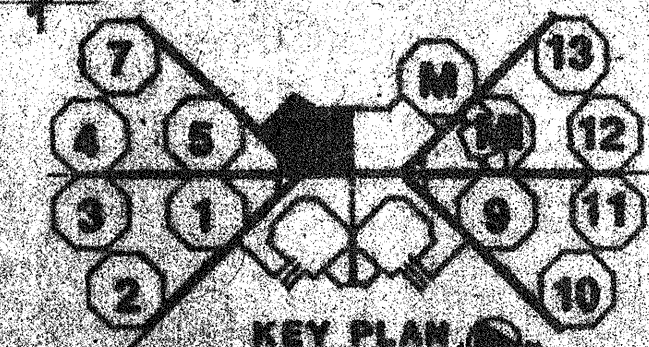

ROSSER FABRAP INTERNATIONAL

ROSSER FABRAP INTERNATIONAL, INC.
CRIMINAL JUSTICE ARCHITECTURE, TECHNOLOGY, PLANNING, INTERIOR DESIGN, MECHANICAL, ELECTRICAL, PLUMBING, SECURITY, & CIVIL ENGINEERING

JUSTICE SYSTEMS INCORPORATED
CRIMINAL JUSTICE OPERATIONS, PROGRAMMING

JOHNSON & NIELSEN

WEST - VALLEY - DETENTION - CENTER
FOR THE COUNTY OF SAN BERNARDINO, CALIFORNIA

HARRY MARK COUNTY ADMINISTRATION OFFICE
FLOYD TOWELL, SHERIFF
BOARD OF SUPERVISORS
JAMES L. HARRIS, CHAIRMAN, SAN BERNARDINO COUNTY BOARD OF SUPERVISORS

RECEIVED
JUL 12 PM
1993

STATE OF CALIFORNIA
DIVISION OF
JUL 12 1993
RECEIVED

SERVICES - LEVEL
FLOOR PLAN