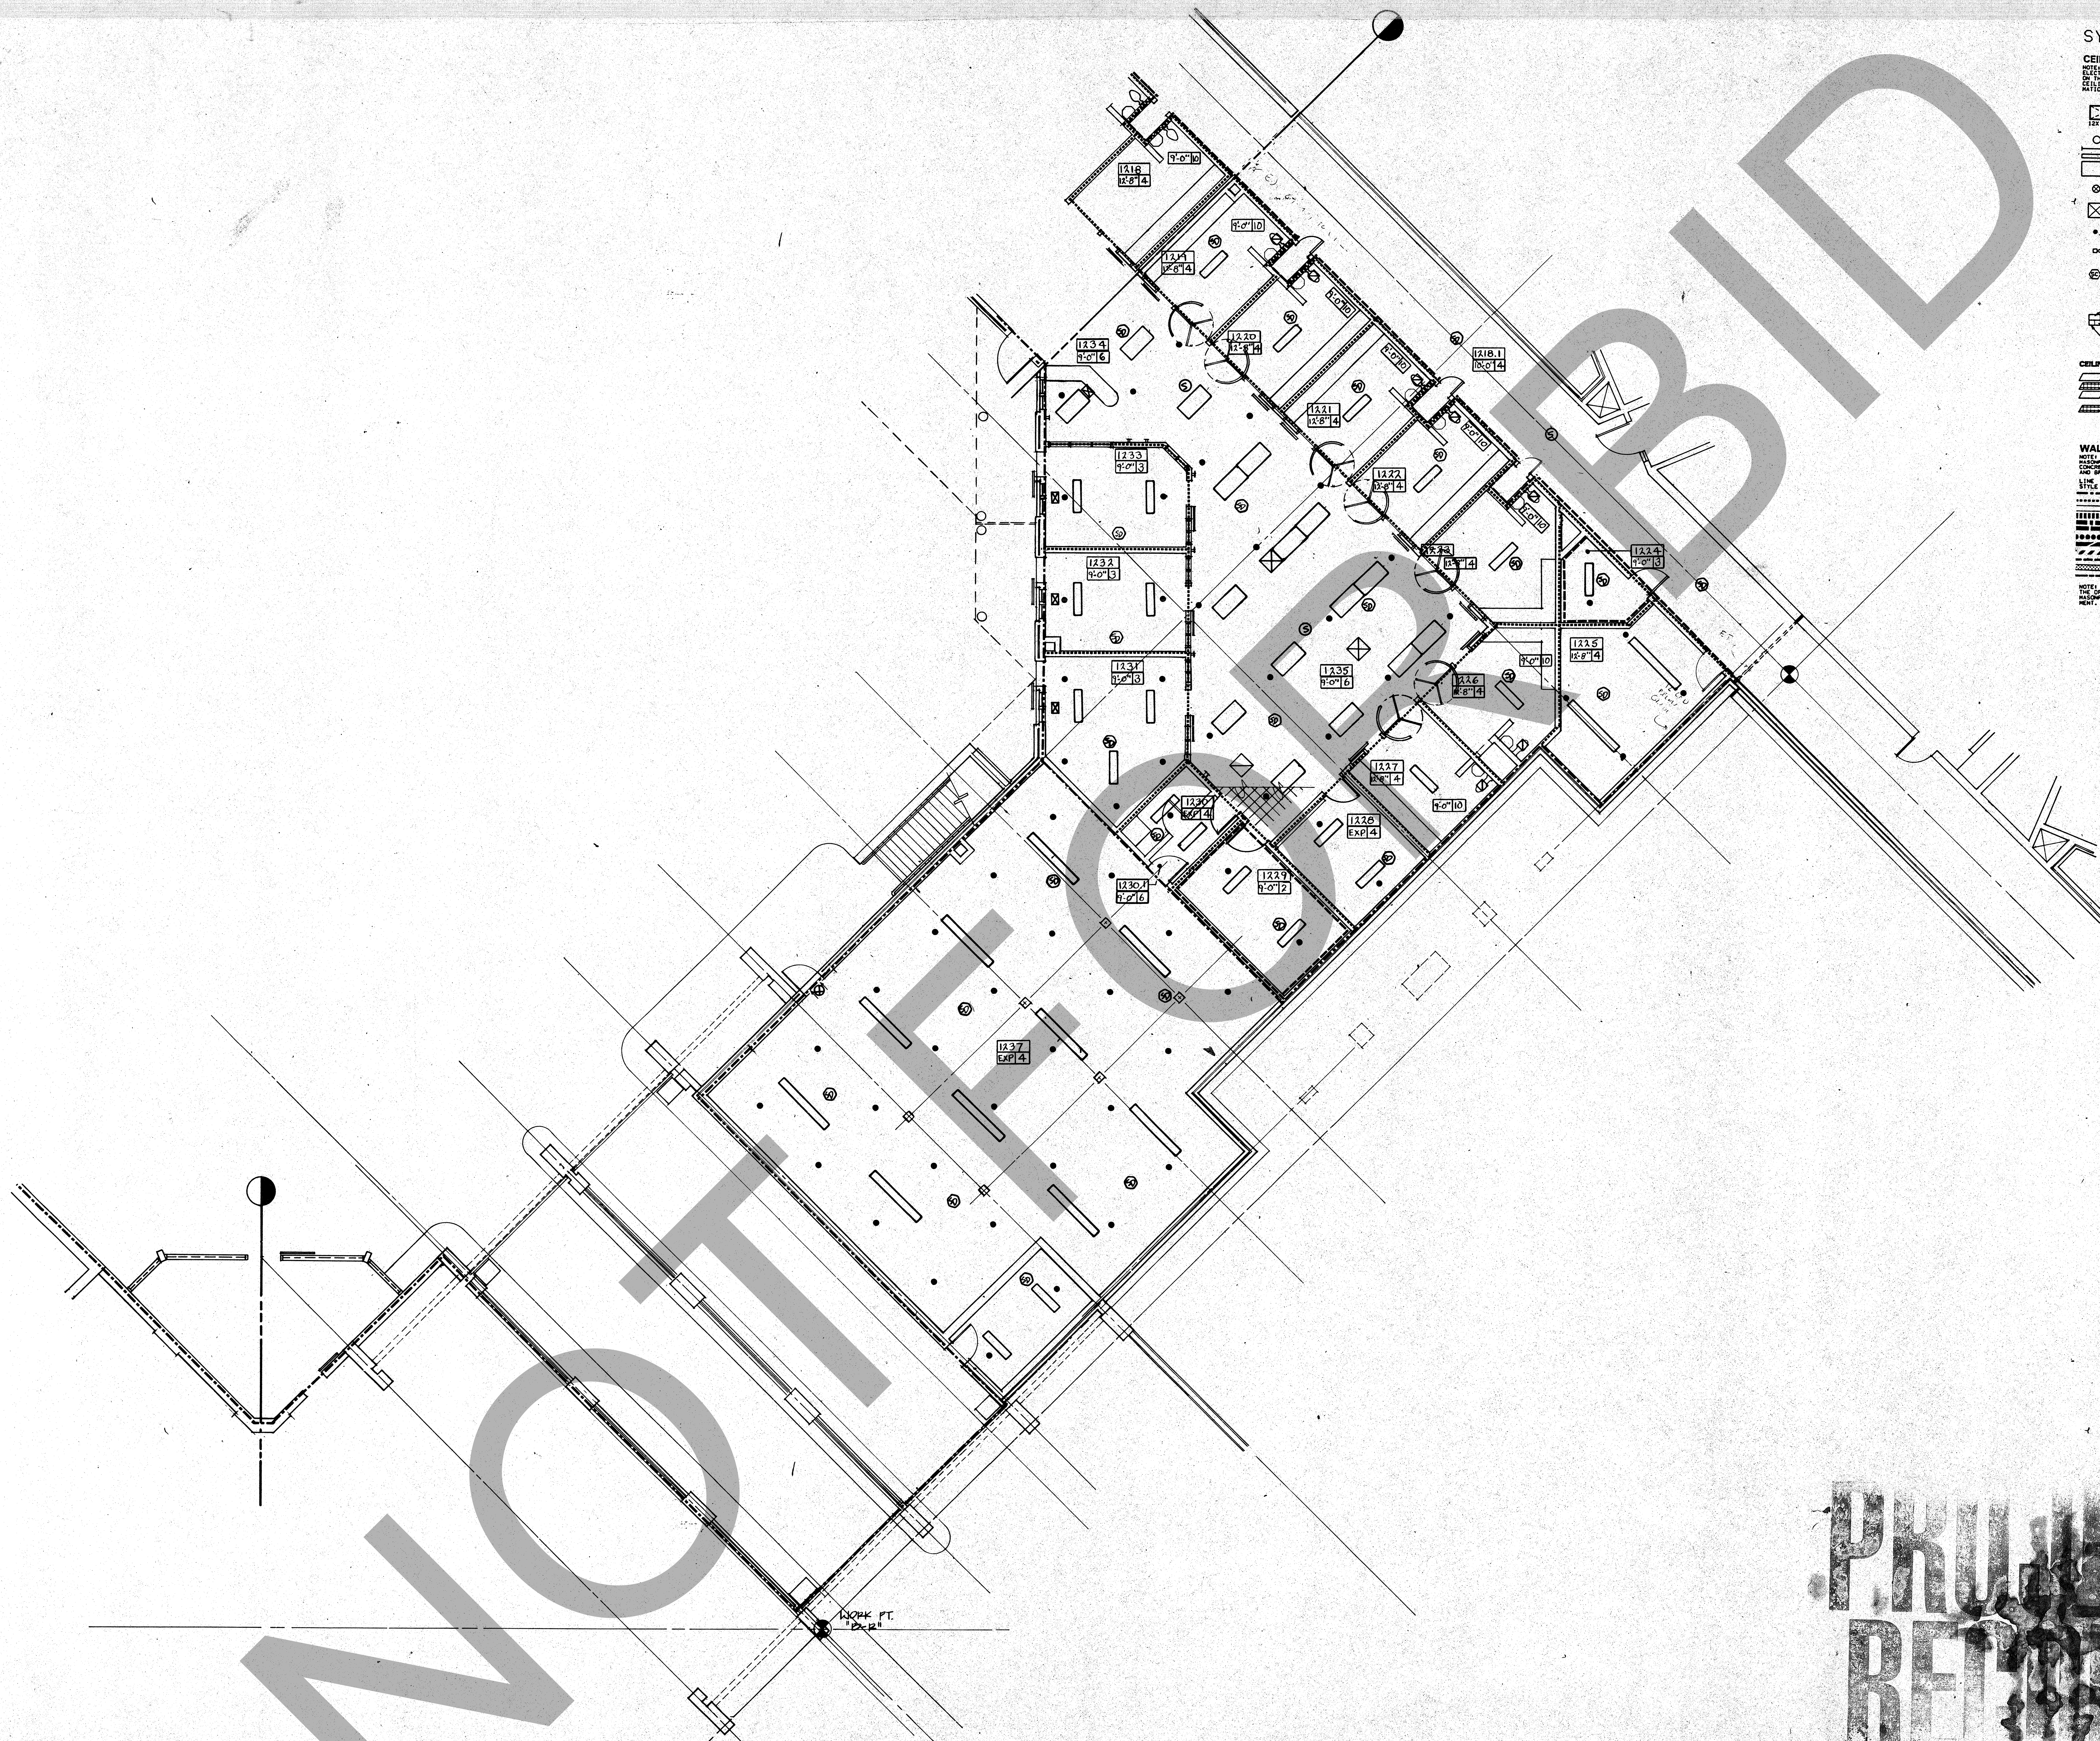

NOT FOR BID

PROJECT RECORD

TRANSPORT FLOOR PLAN - LEVEL 1 - REFLECTED CEILING PLAN

1 / A45 SCALE: 1/8" = 1'-0"

SYMBOLS AND LEGEND

CEILING SYMBOLS LEGEND

NOTE: GENERIC REPRESENTATIONS OF PLUMBING, MECHANICAL, ELECTRICAL, AND SECURITY & COMMUNICATIONS ITEMS ARE INCLUDED ON THIS DRAWING FOR PURPOSES OF LOCATION AND COORDINATION OF CEILING ITEMS ONLY. FOR NON-CEILING ITEMS AND COMPLETE INFORMATION GENERALLY; SEE P, M, E, AND SC DRAWINGS.

ACCESS PANEL SYMBOL — SEE ACCESS PANEL SPECIFICATION SECTION 08 305. PANEL DIMENSIONS EXPRESSED IN INCHES. (12X12)

LIGHT FIXTURE SYMBOLS — SEE ELECTRICAL DRAWINGS.

EXIT SIGN SYMBOL — SEE ELECTRICAL DRAWINGS.

HVAC DIFFUSER SYMBOL — SUPPLY OR RETURN. SEE MECHANICAL DRAWINGS.

SPRINKLER HEAD SYMBOL — SEE PLUMBING DRAWINGS.

CAMERA SYMBOL — SEE SECURITY & COMMUNICATIONS DRAWINGS

SECURITY & COMMUNICATIONS DEVICE SYMBOL — SPEAKER, SIGNAL LAMP, DETECTOR, ETC. SEE SECURITY & COMMUNICATIONS DRAWINGS

ROOM #
CEILING CODE
CEILING FINISH.
CEILING HEIGHT.

CEILING FINISH/SUBSTRATE

- EXPOSED STRUCTURE.
- 2' X 2' ACOUSTICAL CEILING.
- GYPSUM BOARD OR PLASTER SEE FINISH SCHEDULE
- 1' X 1' ACOUSTICAL CEILING.

WALL TYPES LEGEND

NOTE: THE FOLLOWING WALL TYPES ARE 8" STANDARD CONCRETE MASONRY UNITS - 04 200, U.N.O. EXTEND TIGHT TO UNDERSIDE OF CONCRETE SLAB OR IF NONE TO UNDERSIDE OF METAL DECK ABOVE AND BRACE AS INDICATED IN STRUCTURAL DRAWINGS. U.N.O.

LINE STYLE

- SECURITY - 8" CMU WITH VERT. #3 REINF. AT 8" O.C.
- SECURITY - 8" CMU WITH VERT. #3 REINF. AT 16" O.C.
- 8" CMU TO STRUCTURE
- SECURITY - 12" CMU WITH VERT. #3 REINF. AT 8" O.C.
- SECURITY - 12" CMU WITH VERT. #3 REINF. AT 16" O.C.
- 12" CMU TO STRUCTURE
- GYPSUM BOARD & METAL STUDS
- FIRE - 4 HOUR RATED, 8" CMU U.N.O. UL-U901
- FIRE - 2 HOUR RATED, 8" CMU U.N.O. UL-U905
- FIRE - 1 HOUR RATED, 8" CMU U.N.O. UL-905
- DOUBLE WYTHE CMU WALLS. SEE DETAIL
- 8" CMU TO 8" ABOVE CEILING SEE DETAIL

NOTE: WALLS NOT OTHERWISE INDICATED ABOVE OR ELSEWHERE IN THE DRAWINGS OR SPECIFICATIONS ARE 8" STANDARD CONCRETE MASONRY UNITS WITHOUT GROUT OR VERTICAL REINFORCEMENT.

RFI ROSSER FABRAP INTERNATIONAL

ROSSER FABRAP INTERNATIONAL, Inc.
Comprehensive Services for Building Design and Technology
Atlanta Savannah Tampa

This drawing and all prints of it are the property of ROSSER FABRAP INTERNATIONAL Inc (RFI). Prints are to be returned to RFI upon completion of work for which they were issued. Reproduction of this drawing without the written consent of RFI is prohibited.
© ROSSER FABRAP INTERNATIONAL

Revisions

No.	Date	Description
1	2/17/89	ADDENDA POSTED, ISSUED FOR CONSTRUCTION

ROSSER FABRAP INTERNATIONAL
Criminal Justice Architecture, Technology, Planning, Interiors, Mechanical, Electrical, Plumbing, Security, & Civil Engineering.

JUSTICE SYSTEMS INCORPORATED
Criminal Justice Operations, Programming

JOHNSON & NIELSEN
Structural Engineering

WEST · VALLEY · DETENTION · CENTER

FOR · THE · COUNTY OF · SAN · BERNARDINO · CALIFORNIA

HARRY MAYS, COUNTY ADMINISTRATION OFFICER

FLOYD TIDWELL, SHERIFF

BOARD OF SUPERVISORS
John Joyner, Chairman, First District
Jon Mikels, Second District
Barbara Cram Riordan, Third District
Larry Walker, Fourth District
Robert Hammock, Fifth District

STATE OF CALIFORNIA — DAVID A. CLARK — No. C15872 — REGISTERED ARCHITECT

TRANSPORT FLOOR PLAN - LEVEL 1 - REFLECTED CEILING PLAN

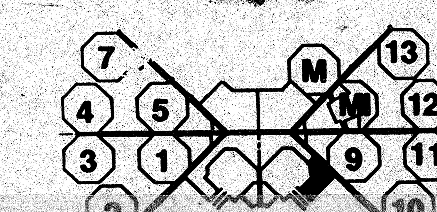

KEY PLAN

Job No. 83058.01
Date 10/7/88

A4.5

SYMBOLS AND LEGEND

CEILING SYMBOLS LEGEND

NOTE: GENERIC REPRESENTATIONS OF PLUMBING, MECHANICAL, ELECTRICAL, AND SECURITY & COMMUNICATIONS ITEMS ARE INCLUDED ON THIS DRAWING FOR PURPOSES OF LOCATION AND COORDINATION OF CEILING ITEMS ONLY. FOR NON-CEILING ITEMS AND COMPLETE INFORMATION GENERALLY, SEE P, M, E, AND SC DRAWINGS.

- ACCESS PANEL SYMBOL — SEE ACCESS PANEL SPECIFICATION SECTION 08 305. PANEL DIMENSIONS EXPRESSED IN INCHES.
- LIGHT FIXTURE SYMBOLS — SEE ELECTRICAL DRAWINGS.
- EXIT SIGN SYMBOL — SEE ELECTRICAL DRAWINGS.
- HVAC DIFFUSER SYMBOL — SUPPLY OR RETURN. SEE MECHANICAL DRAWINGS.
- SPRINKLER HEAD SYMBOL — SEE PLUMBING DRAWINGS.
- CAMERA SYMBOL — SEE SECURITY & COMMUNICATIONS DRAWINGS
- SECURITY & COMMUNICATIONS DEVICE SYMBOL — SPEAKER, INTERCOM, LAMP, DETECTOR, ETC. SEE SECURITY & COMMUNICATIONS DRAWINGS
- ROOM #
- CEILING CODE
- CEILING FINISH.
- CEILING HEIGHT.

CEILING FINISH / SUBSTRATE

- EXPOSED STRUCTURE.
- 2' X 2' ACOUSTICAL CEILING.
- GYPSUM BOARD OR PLASTER SEE FINISH SCHEDULE
- 1' X 1' ACOUSTICAL CEILING.

WALL TYPES LEGEND

NOTE: THE FOLLOWING WALL TYPES ARE 8" STANDARD CONCRETE MASONRY UNITS (C.M.U.) U.N.O. EXTEND TYPES TO UNDERSIDE OF STRUCTURE ABOVE OR TO 6" ABOVE ACOUSTICAL CEILING, METAL DECK ABOVE AND GRADE AS INDICATED IN STRUCTURAL DRAWINGS. U.N.O.

LINE STYLE	
	SECURITY - 8" CMU WITH VERT. #3 REINF. AT 8" O.C.
	SECURITY - 8" CMU WITH VERT. #3 REINF. AT 16" O.C.
	8" CMU TO STRUCTURE
	SECURITY - 12" CMU WITH VERT. #3 REINF. AT 8" O.C.
	SECURITY - 12" CMU WITH VERT. #3 REINF. AT 16" O.C.
	12" CMU TO STRUCTURE
	GYPSUM BOARD & METAL STUDS
	FIRE - 4 HOUR RATED, 8" CMU U.N.O. UL-V901
	FIRE - 2 HOUR RATED, 8" CMU U.N.O. UL-V905
	FIRE - 1 HOUR RATED, 8" CMU U.N.O. UL-905
	DOUBLE WITHE CMU WALLS. SEE DETAIL
	8" CMU TO 6" ABOVE CEILING SEE DETAIL

NOTE: WALLS NOT OTHERWISE INDICATED ABOVE OR ELSEWHERE IN THE DRAWINGS OR SPECIFICATIONS ARE 8" STANDARD CONCRETE MASONRY UNITS WITHOUT GROUT OR VERTICAL REINFORCEMENT.

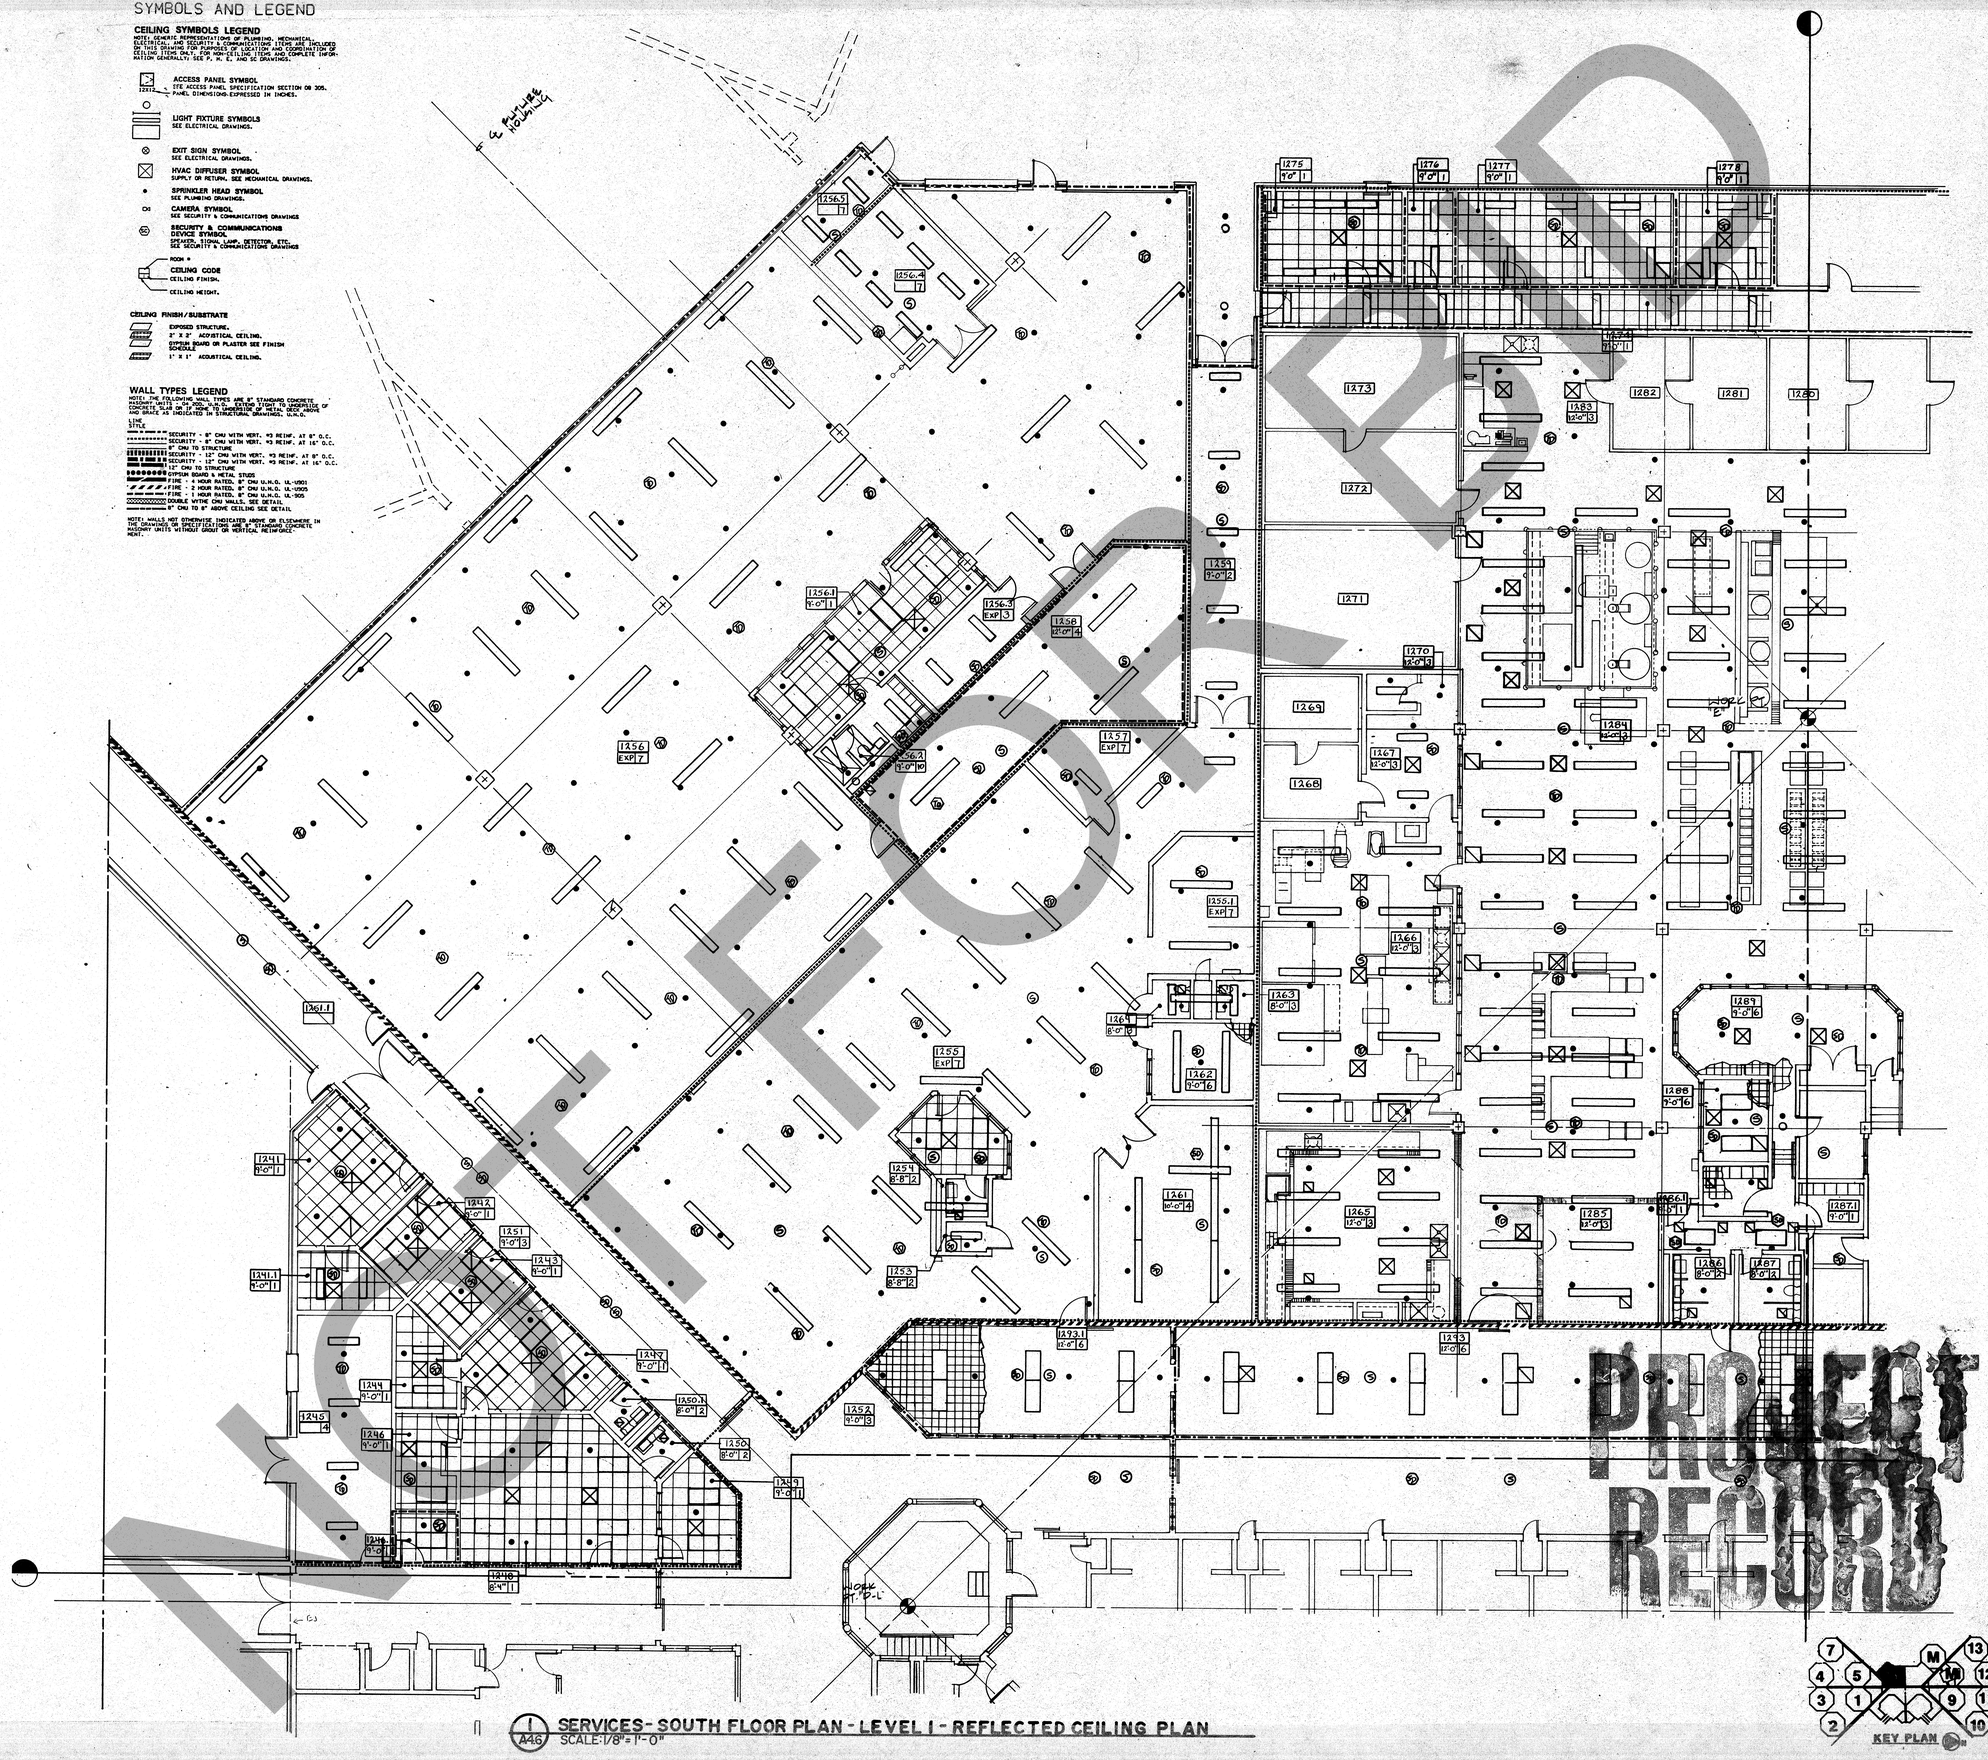

SERVICES - SOUTH FLOOR PLAN - LEVEL 1 - REFLECTED CEILING PLAN
A46 SCALE: 1/8" = 1'-0"

KEY PLAN

NOT FOR CONSTRUCTION

PROJECT RECORD

ROSSER FABRAP INTERNATIONAL

ROSSER FABRAP INTERNATIONAL, Inc.
Comprehensive Services for Building Design and Technology
Atlanta Savannah Tampa

The ideas, designs, arrangements and plans indicated or represented by this drawing are owned by and the property of ROSSER FABRAP INTERNATIONAL and were created, evolved and developed for use on and in connection with the specified project. None of such ideas, designs, arrangements or plans shall be used by or disclosed to any person, firm or corporation for any purpose whatsoever without the written permission of ROSSER FABRAP INTERNATIONAL.
COPYRIGHT © 1988 ROSSER FABRAP INTERNATIONAL

Revisions

No.	Date	Description
1	2/7/89	ADDENDA POSTED/ISSUED FOR CONSTRUCTION

ROSSER FABRAP INTERNATIONAL
Criminal Justice Architecture, Technology, Planning, Interiors, Mechanical, Electrical, Plumbing, Security, & Civil Engineering.

JUSTICE SYSTEMS INCORPORATED
Criminal Justice Operations, Programming

JOHNSON & NIELSEN
Structural Engineering

WEST • VALLEY • DETENTION • CENTER
FOR • THE • COUNTY OF • SAN • BERNARDINO, • CALIFORNIA

HARRY MAYS, COUNTY ADMINISTRATION OFFICER

FLOYD TIDWELL, SHERIFF

BOARD OF SUPERVISORS
John Joyner, Chairman, First District
Barbara Cram Riordan, Second District
Jerry Eaves, Third District
Robert Townsend, Fourth District
Robert Hammock, Fifth District

DAVID A. CLARK
No. C-15[illegible]
REGISTERED ARCHITECT
STATE OF CALIFORNIA

SERVICES - SOUTH
FLOOR PLAN - LEVEL 1 -
REFLECTED CEILING
PLAN

Job No. 88058.04
Date 10/7/88
A4.6

PREPARED FOR CONSTRUCTION