


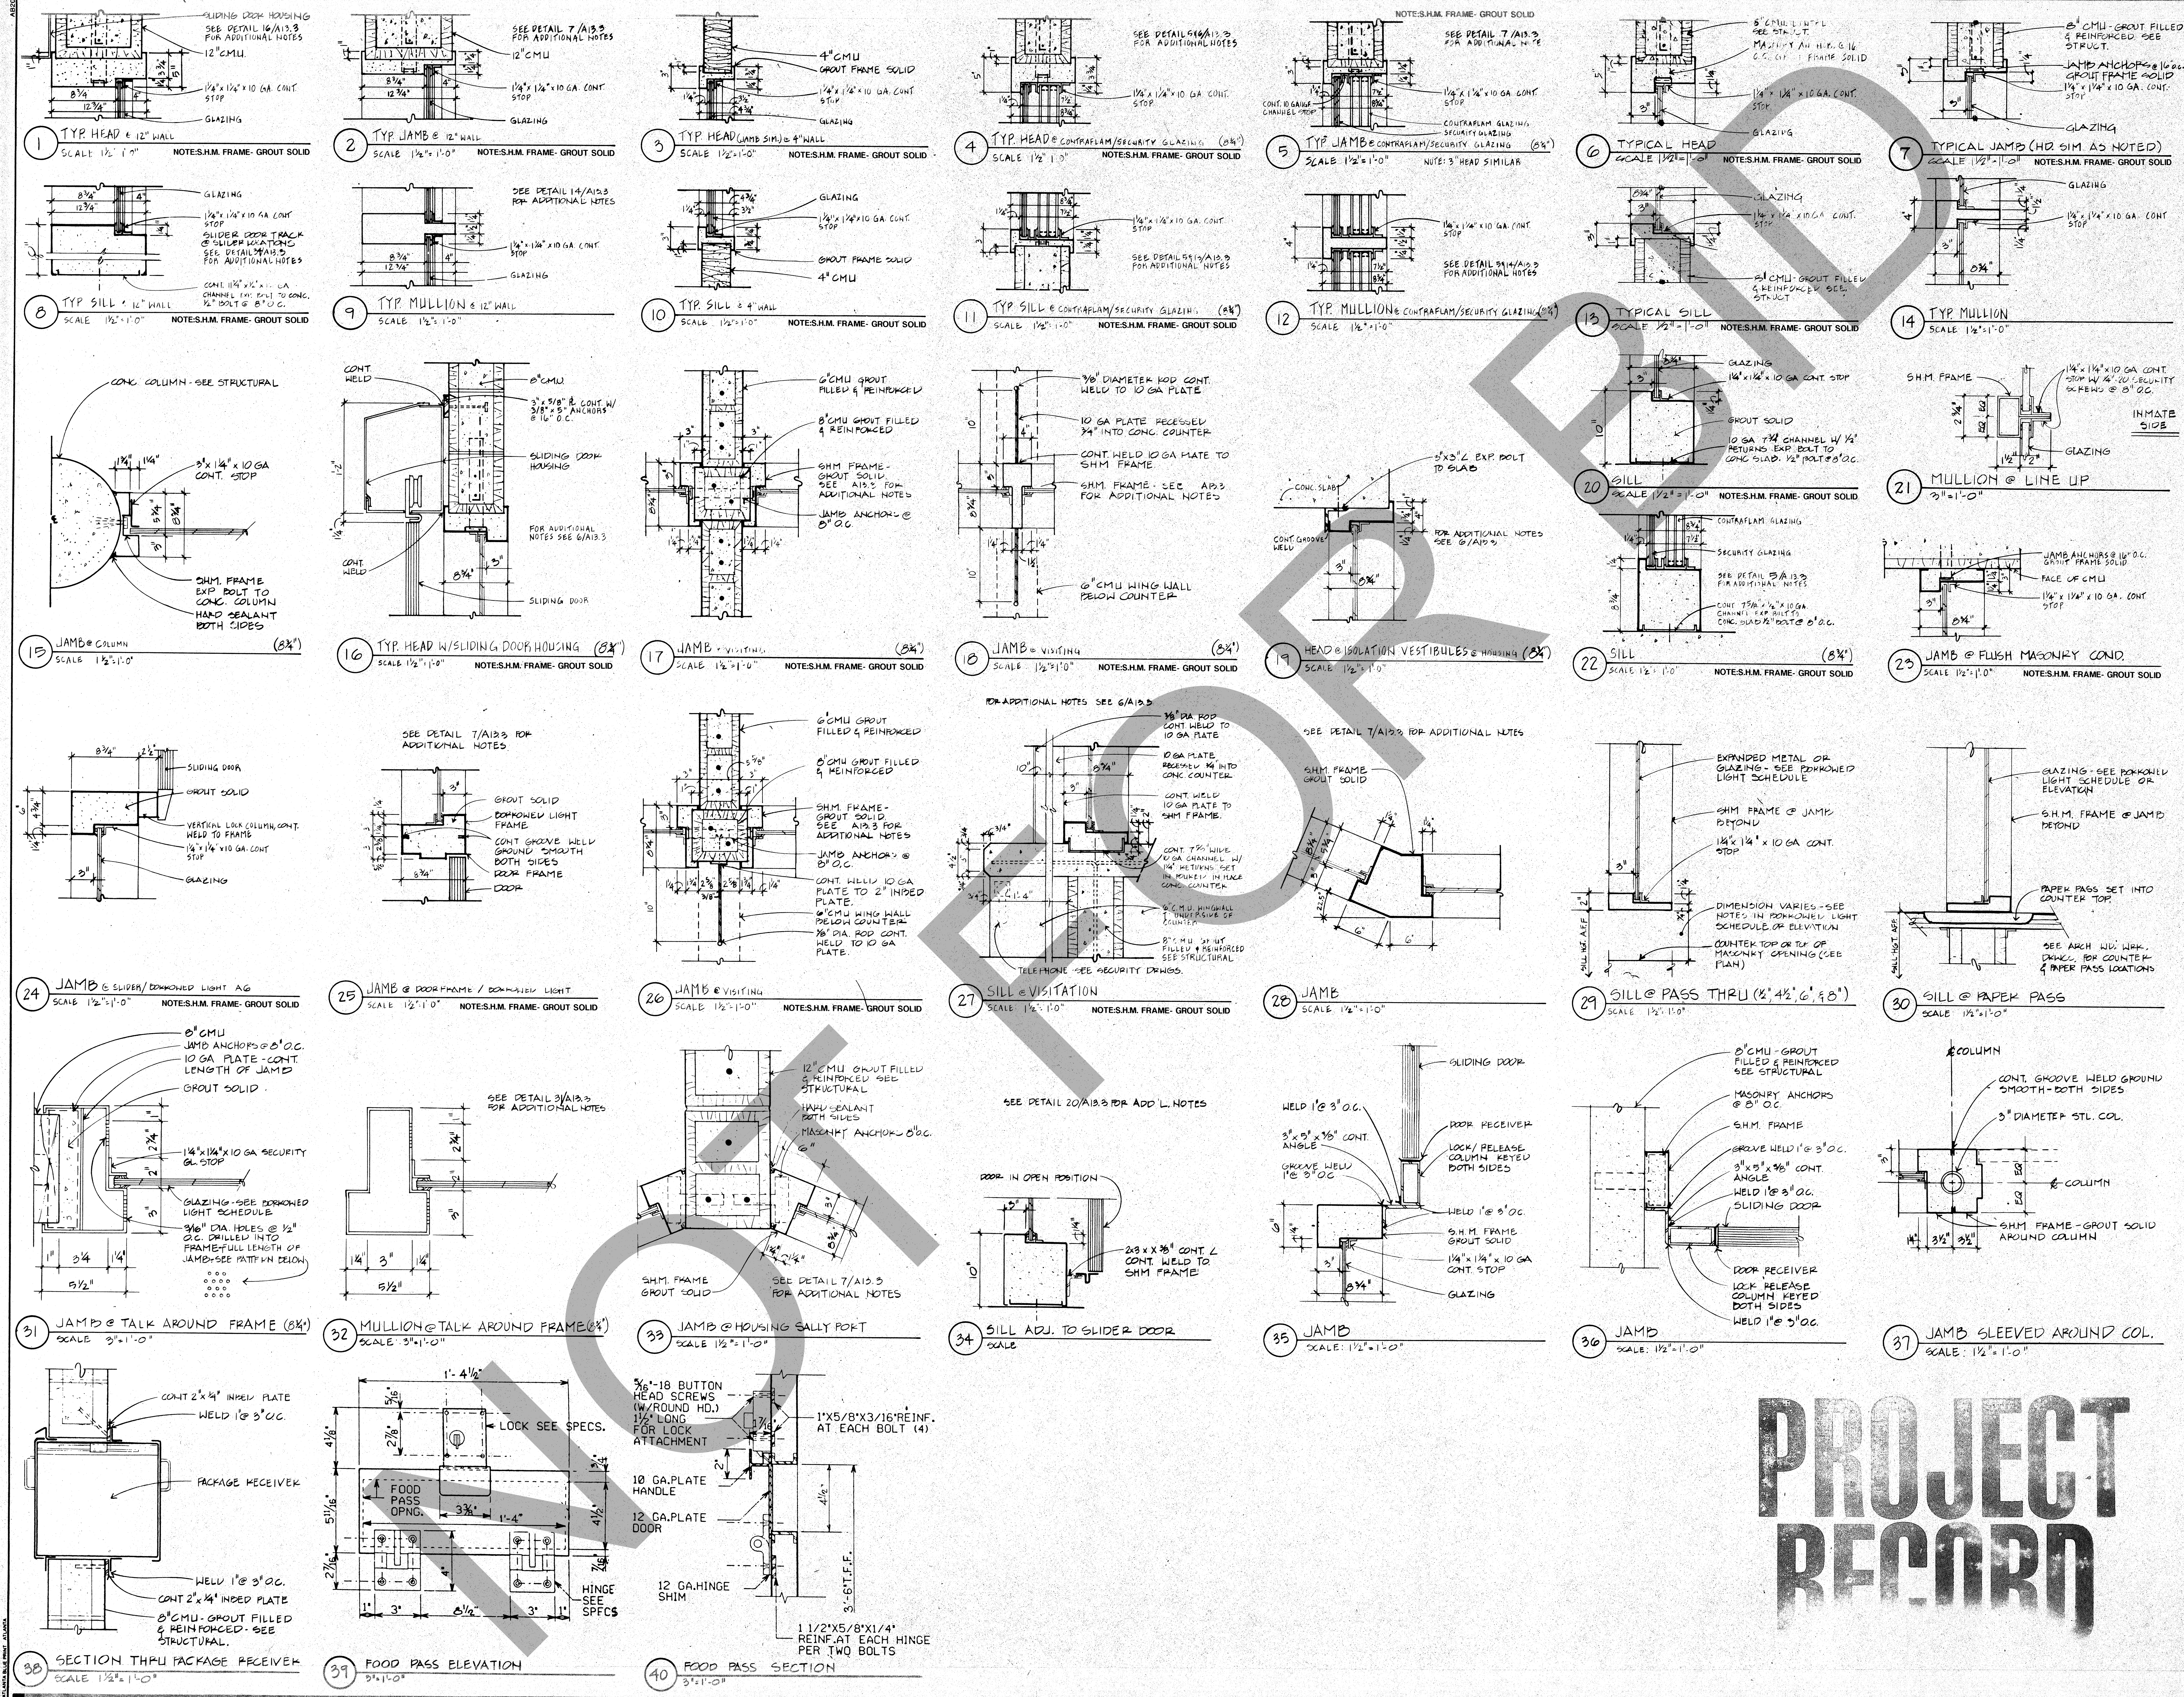

**ROSSER FABRAP INTERNATIONAL**  
 Comprehensive Services for Building Design and Technology  
 Atlanta Savannah Tampa

**ROSSER FABRAP INTERNATIONAL**  
 Criminal Justice Architecture, Technology, Planning, Interiors, Mechanical, Electrical, Plumbing, Security, & Civil Engineering

**JUSTICE SYSTEMS INCORPORATED**  
 Criminal Justice Operations, Programming  
**JOHNSON & NIELSEN**  
 Structural Engineering

**WEST - VALLEY - DETENTION - CENTER**  
 FOR THE COUNTY OF SAN BERNARDINO - CALIFORNIA


**HARRY MAYS, COUNTY ADMINISTRATION OFFICER**  
**FLOYD TIDWELL, SHERIFF**  
**BOARD OF SUPERVISORS**  
 County of San Bernardino, California  
 Robert E. Hunsaker, 1988 Director

**STATE OF CALIFORNIA**  
 DAVID A. CLARK  
 No. C-00872  
 REGISTERED ARCHITECT


**HEAD/JAMB/SILL DETAILS - BORROWED LIGHTS**

Job No. 88-039.04  
 Date: 10/17/80

**A 13.3**

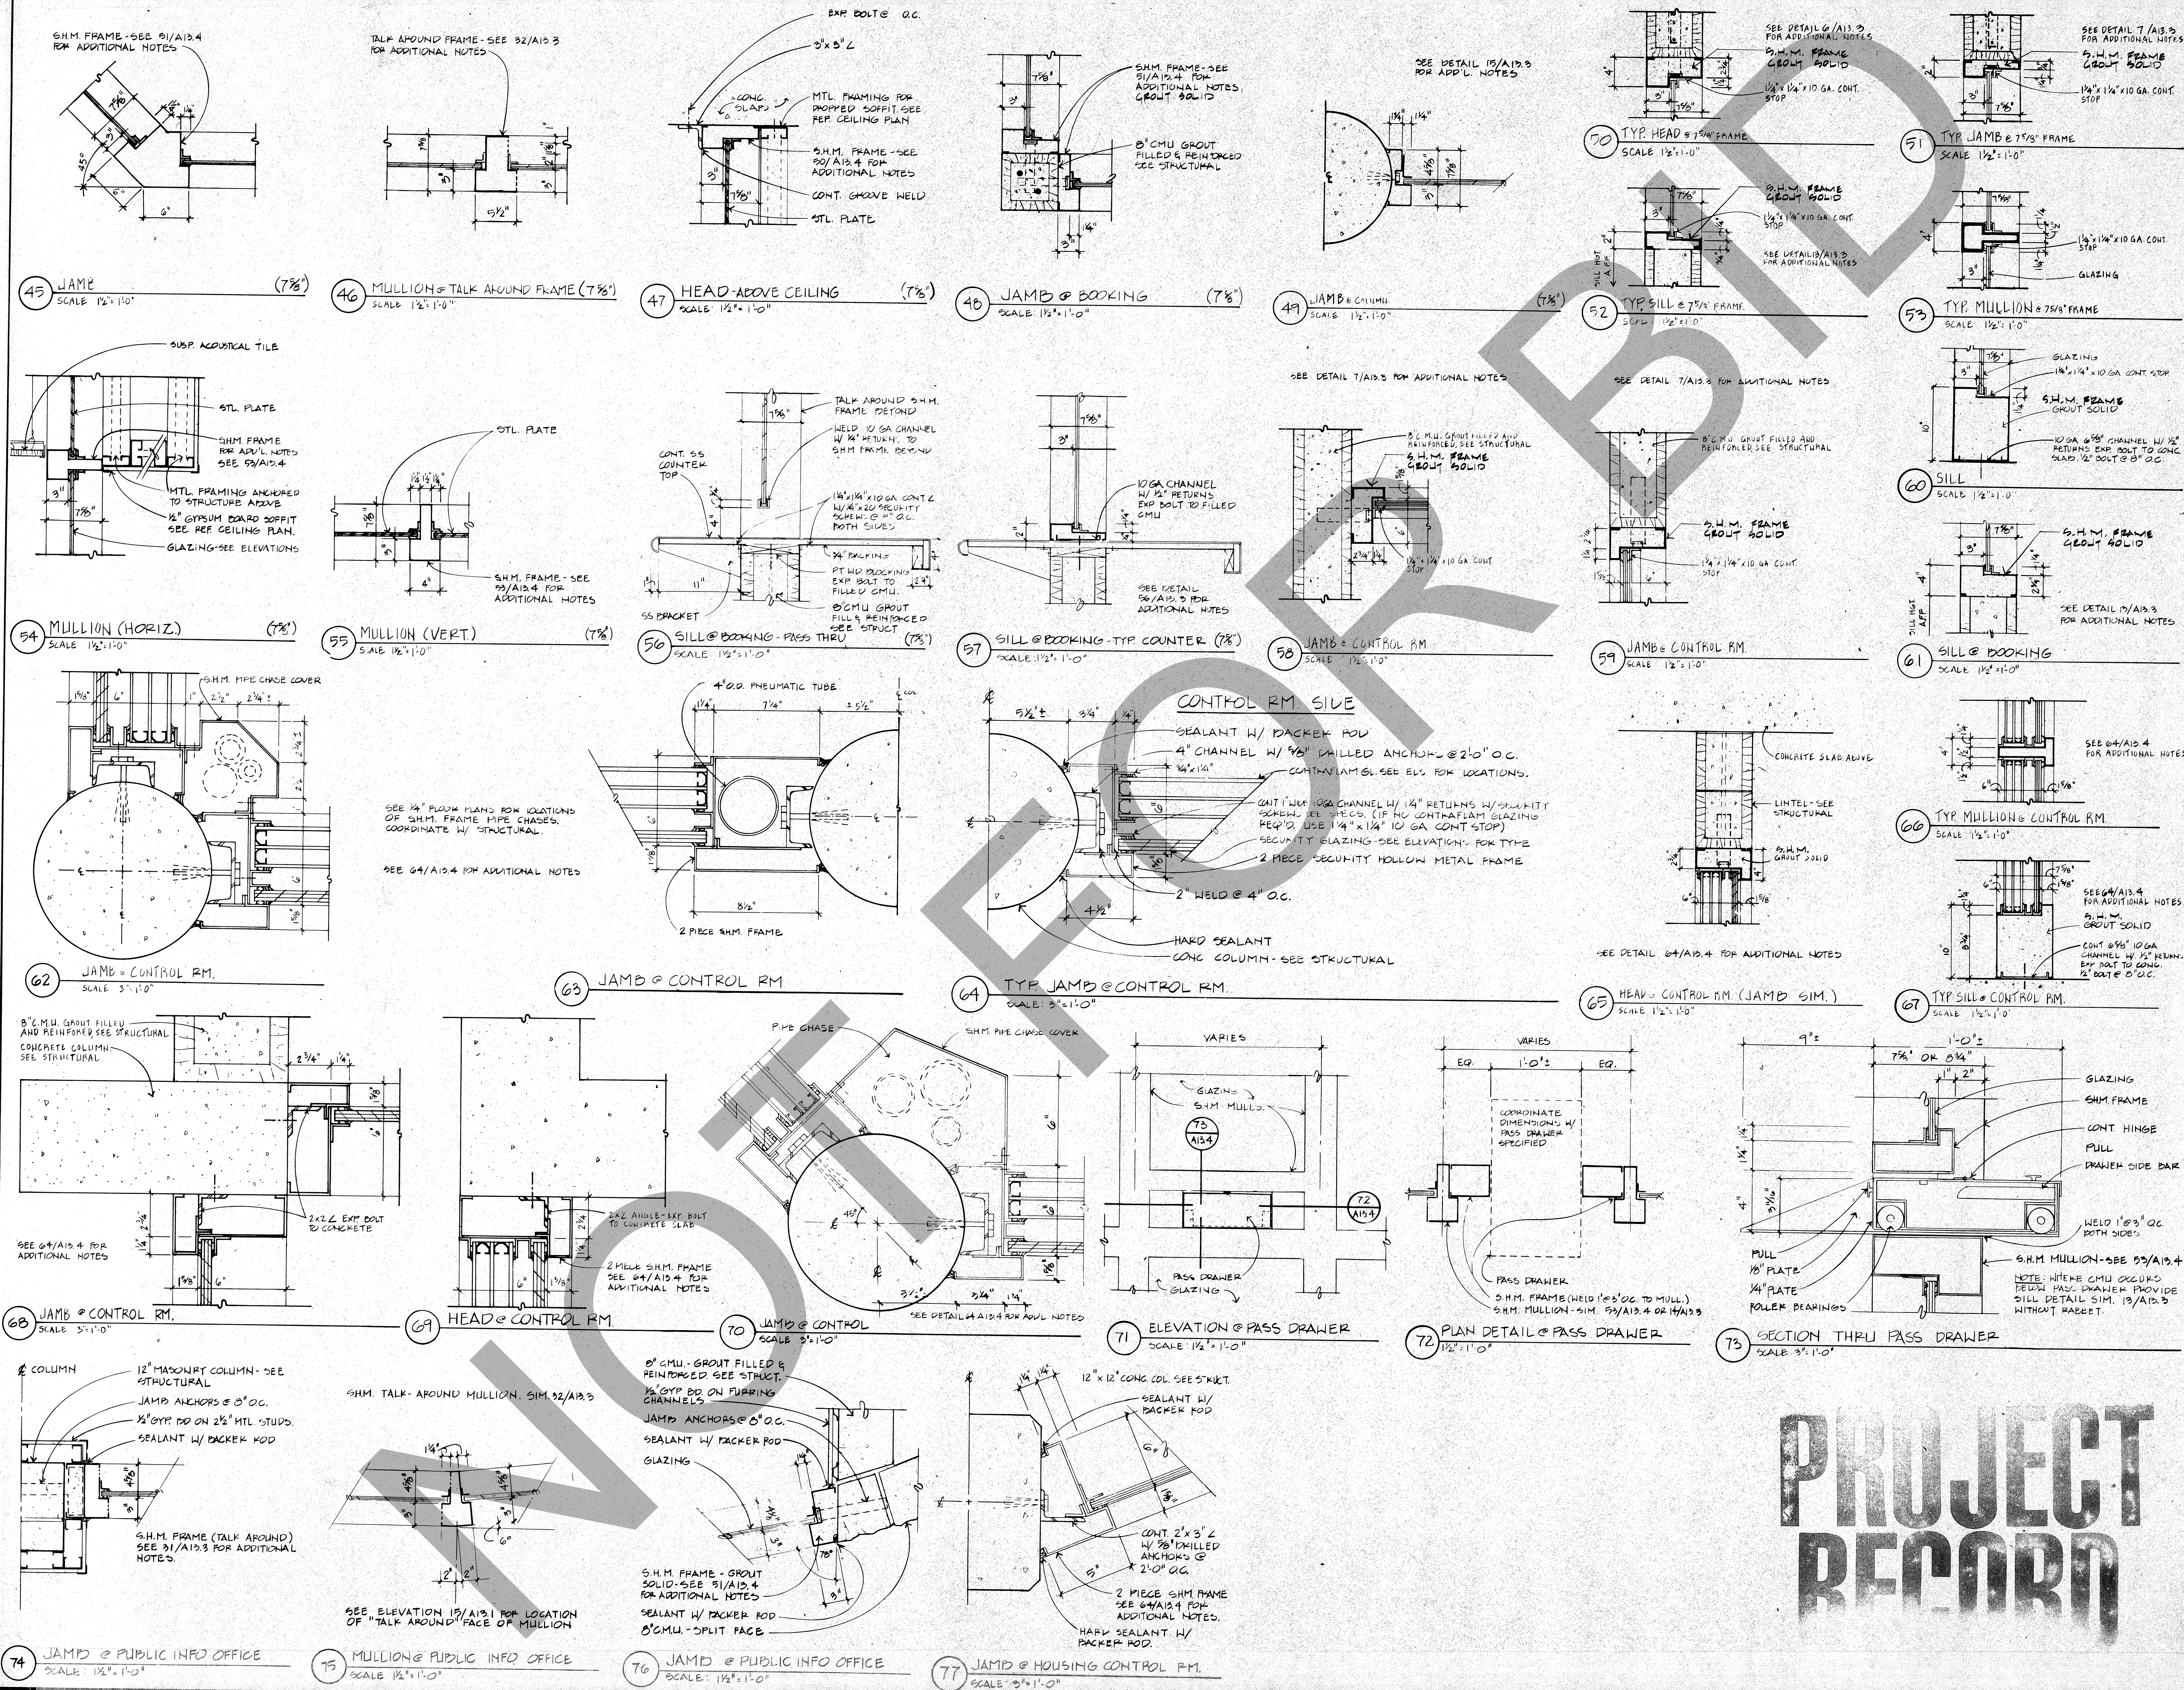

**PROJECT  
RECORD**

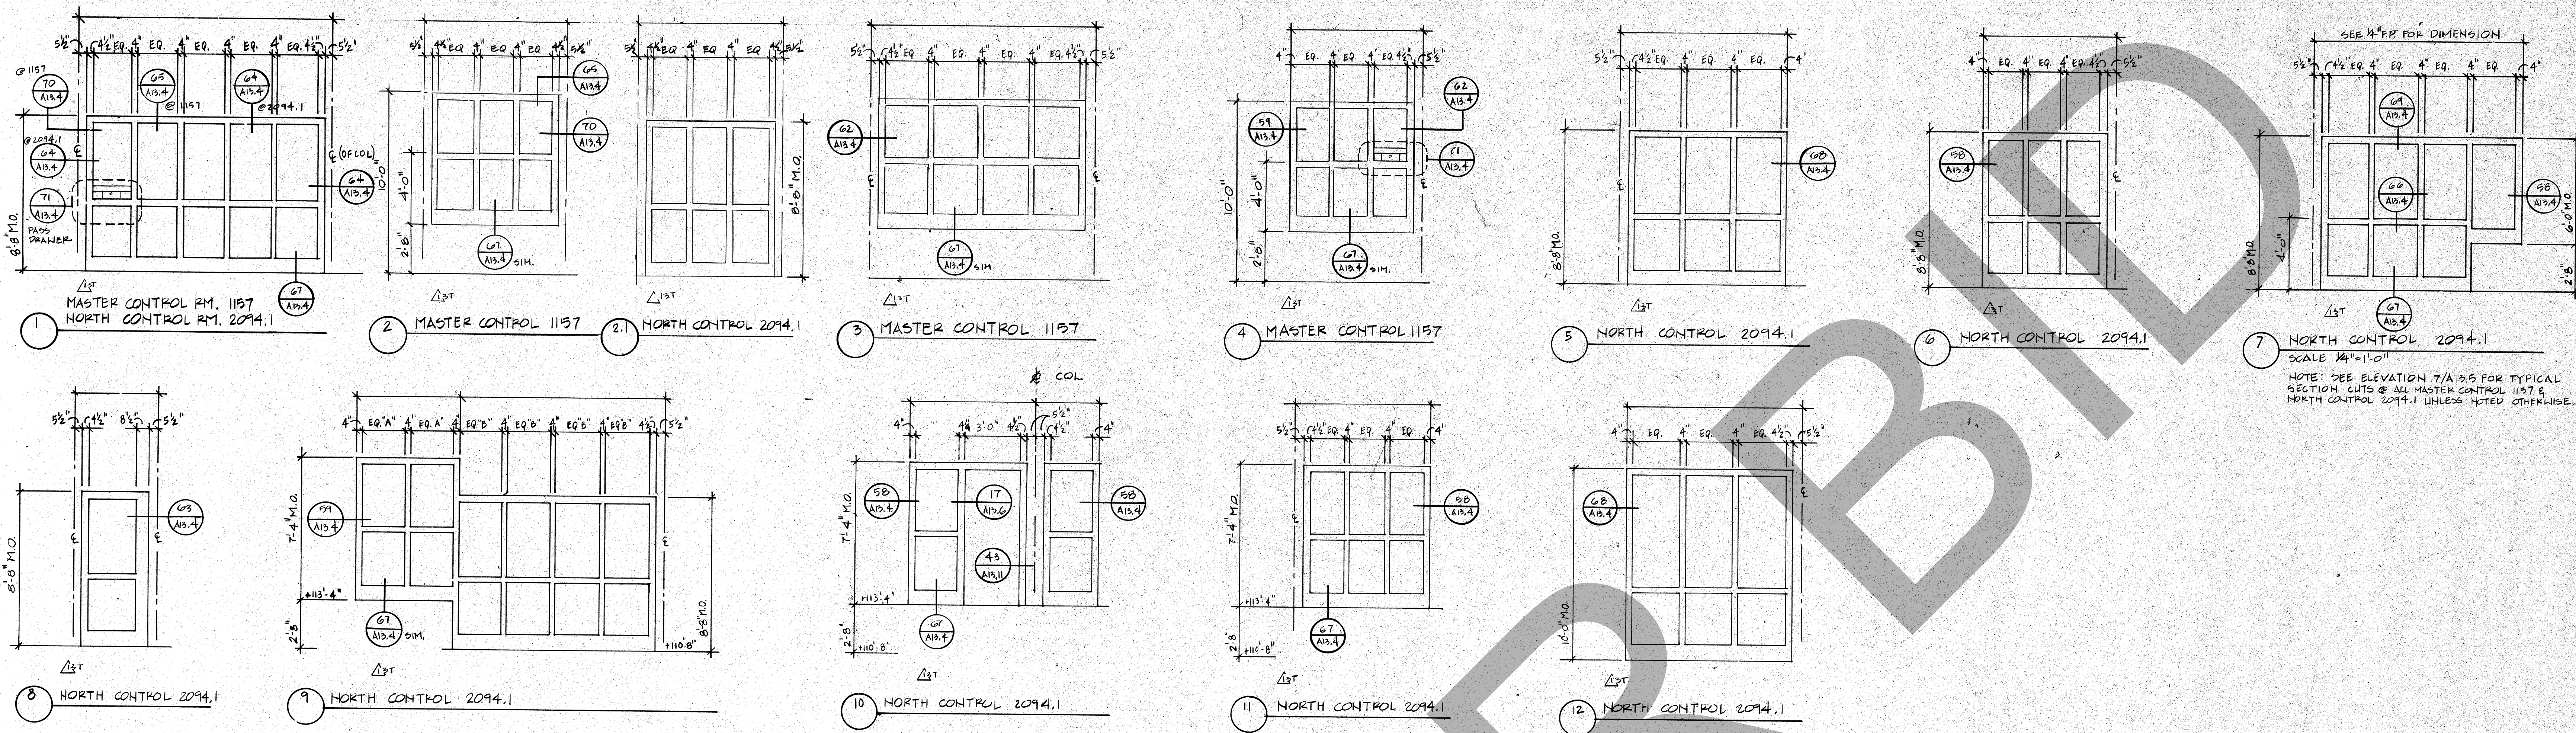

**ROSSER FABRAP INTERNATIONAL**  
Comprehensive Services for Building Design and Technology  
Atlanta Savannah Tampa

ROSSER FABRAP INTERNATIONAL, Inc.  
217/785 ADDENDUM POSTED/ISSUED FOR CONSTRUCTION

**ROSSER FABRAP INTERNATIONAL**  
Criminal Justice Architecture, Technology, Planning, Interiors, Mechanical, Electrical, Planning, Security, & Civil Engineering

**JUSTICE SYSTEMS INCORPORATED**  
Criminal Justice Operations, Programming

**JOHNSON & NIELSEN**  
Structural Engineering

**WEST - VALLEY - DETENTION - CENTER**  
FOR THE COUNTY OF SAN BERNARDINO, CALIFORNIA

**HARRY MATS, COUNTY ADMINISTRATION OFFICER**

**FLOYD TIDWELL, SHERIFF**

**BOARD OF SUPERVISORS**  
James H. Mats, Second District  
Larry A. Mats, Third District  
Robert J. Mats, Fourth District

**PROJECT RECORD**

Job No. 88 050.04  
Date 10/17/88

**SECURITY DETAILS**

130