


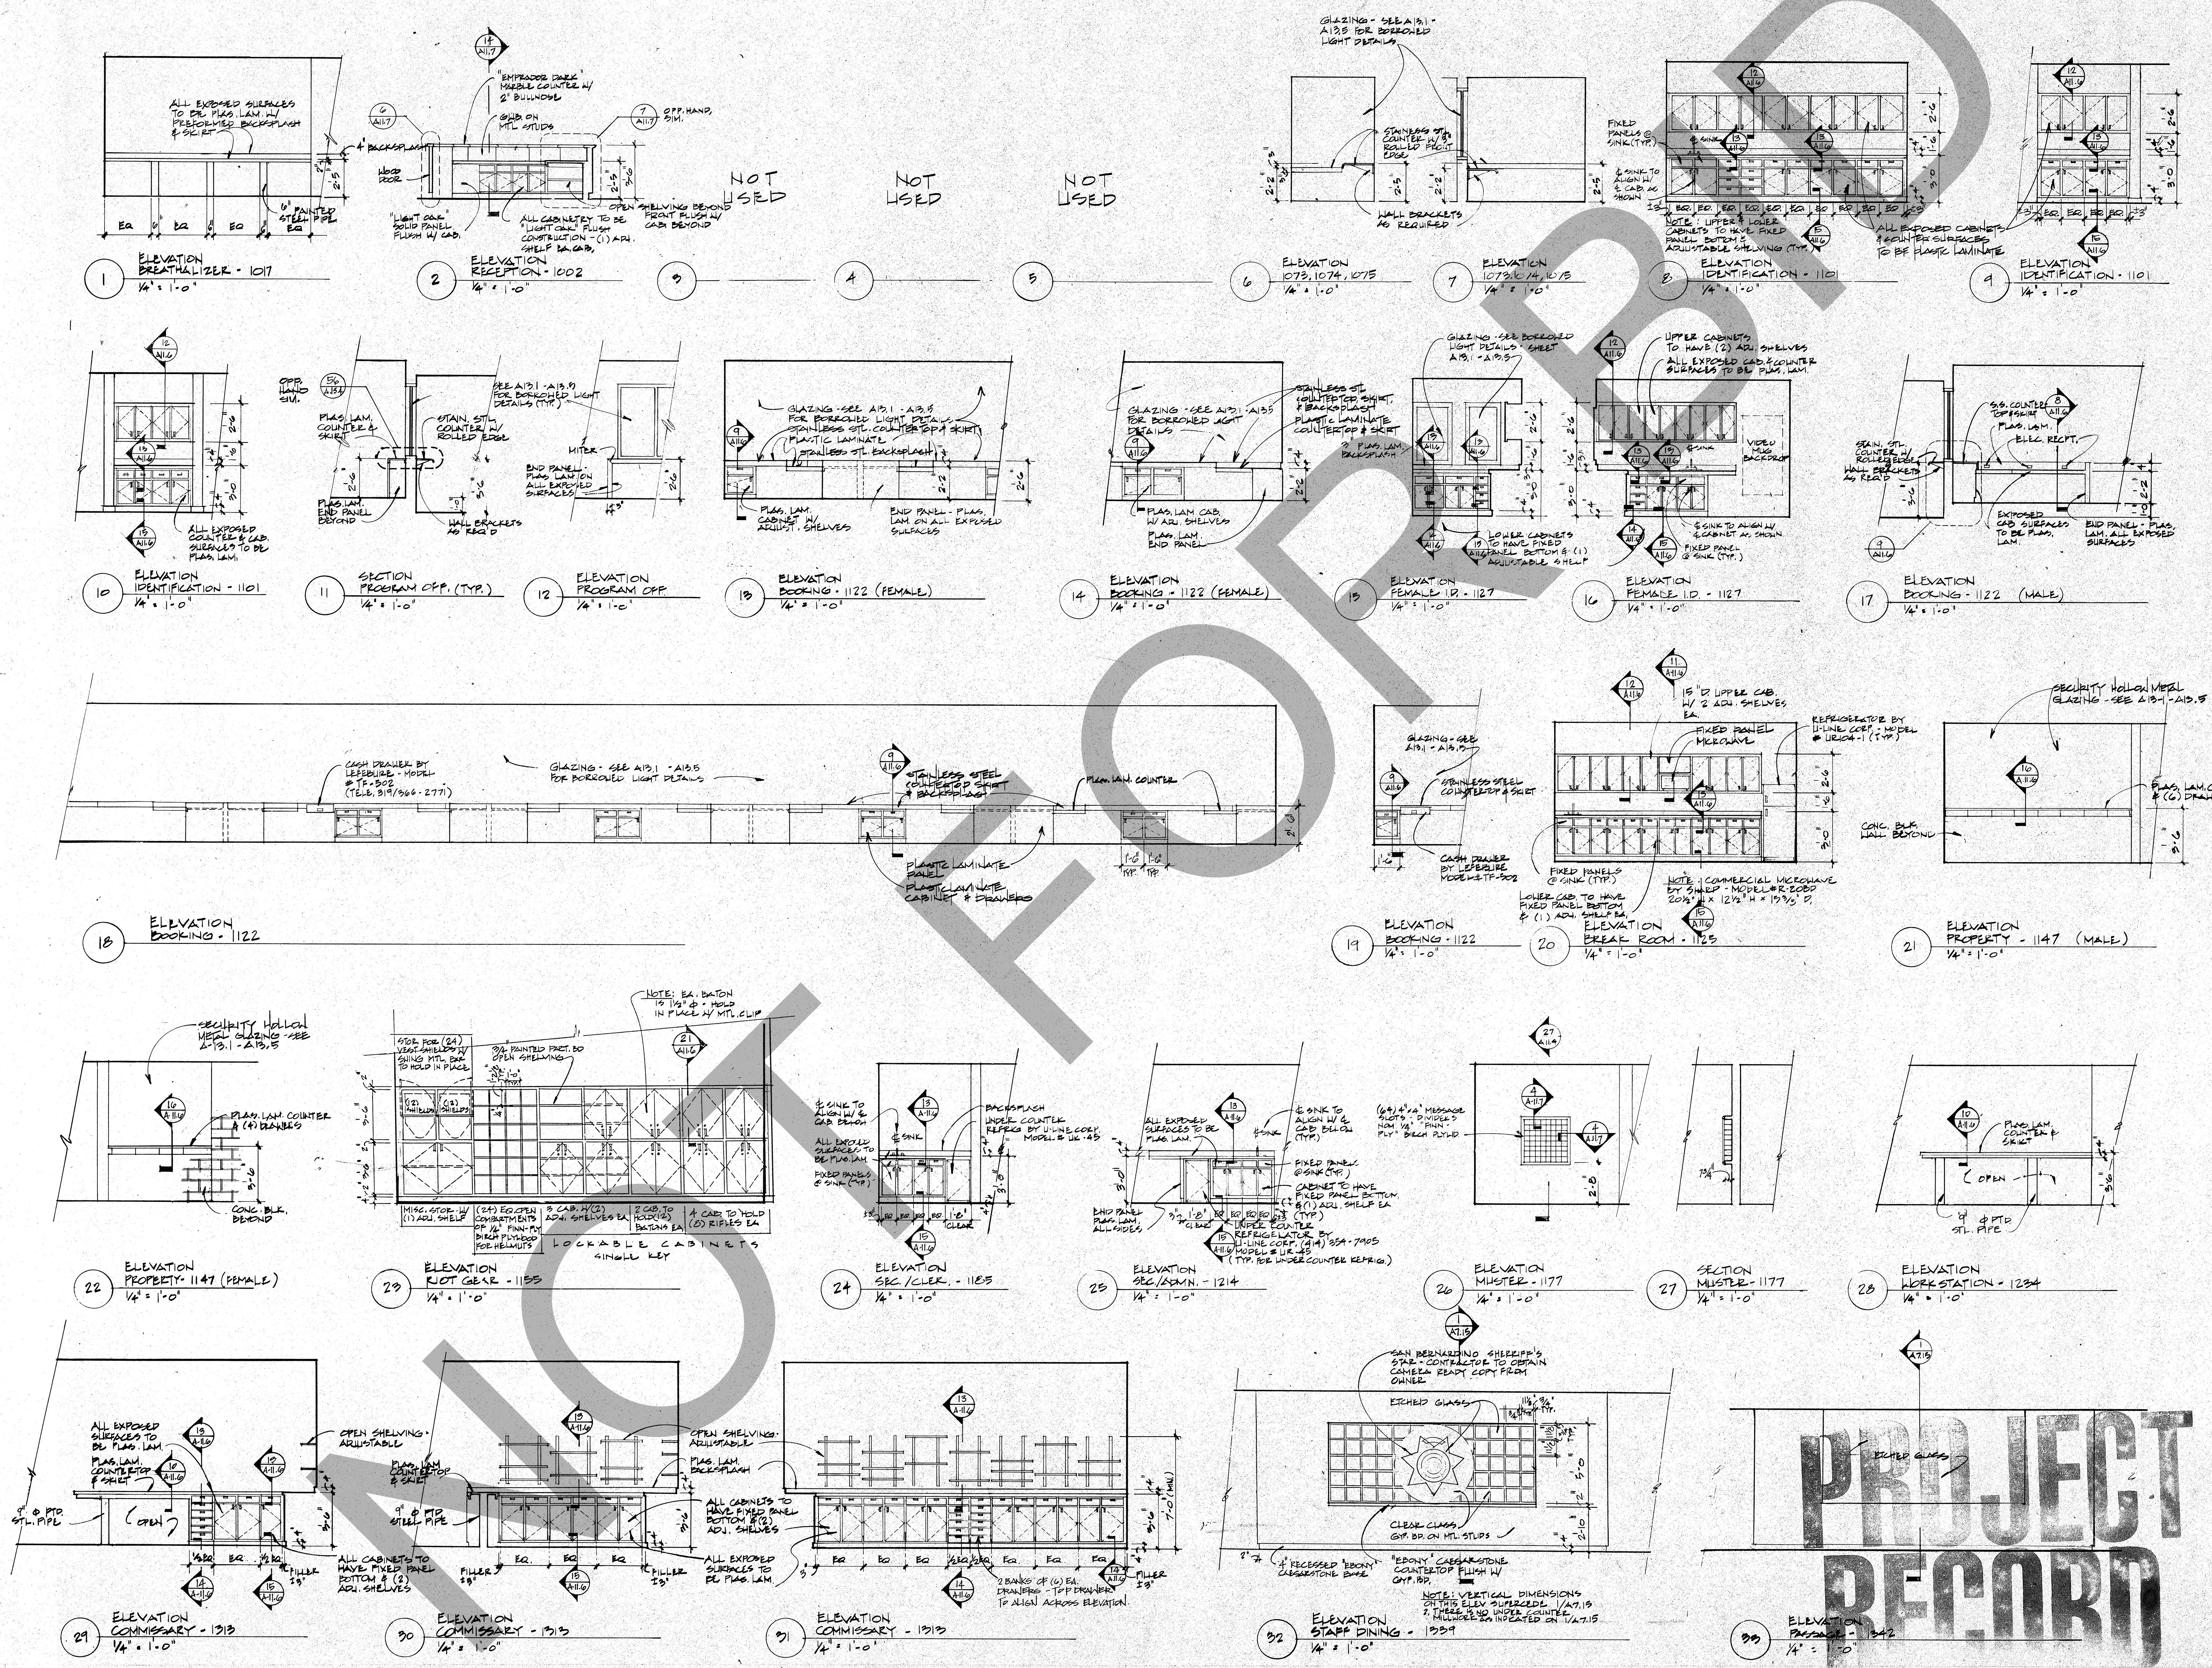

Revisions

No.	Date	Description
1	2/17/89	APPENDIX POSTED FOR CONSTRUCTION

ROSSER FABRAP INTERNATIONAL
Criminal Justice Architecture, Technology, Planning, Interior,
Mechanical, Electrical, Plumbing, Security, & Civil Engineering

JUSTICE SYSTEMS INCORPORATED
Criminal Justice Operations, Programming


JOHNSON & NIELSEN
Structural Engineering

WEST - VALLEY - DETENTION - CENTER
FOR THE COUNTY OF SAN BERNARDINO, CALIFORNIA

HARRY MANS, COUNTY ADMINISTRATION OFFICER

FLOYD TIDWELL, SHERIFF

BOARD OF SUPERVISORS
San Bern. County Sheriff's Office
San Bern. County Sheriff's Office
San Bern. County Sheriff's Office
San Bern. County Sheriff's Office

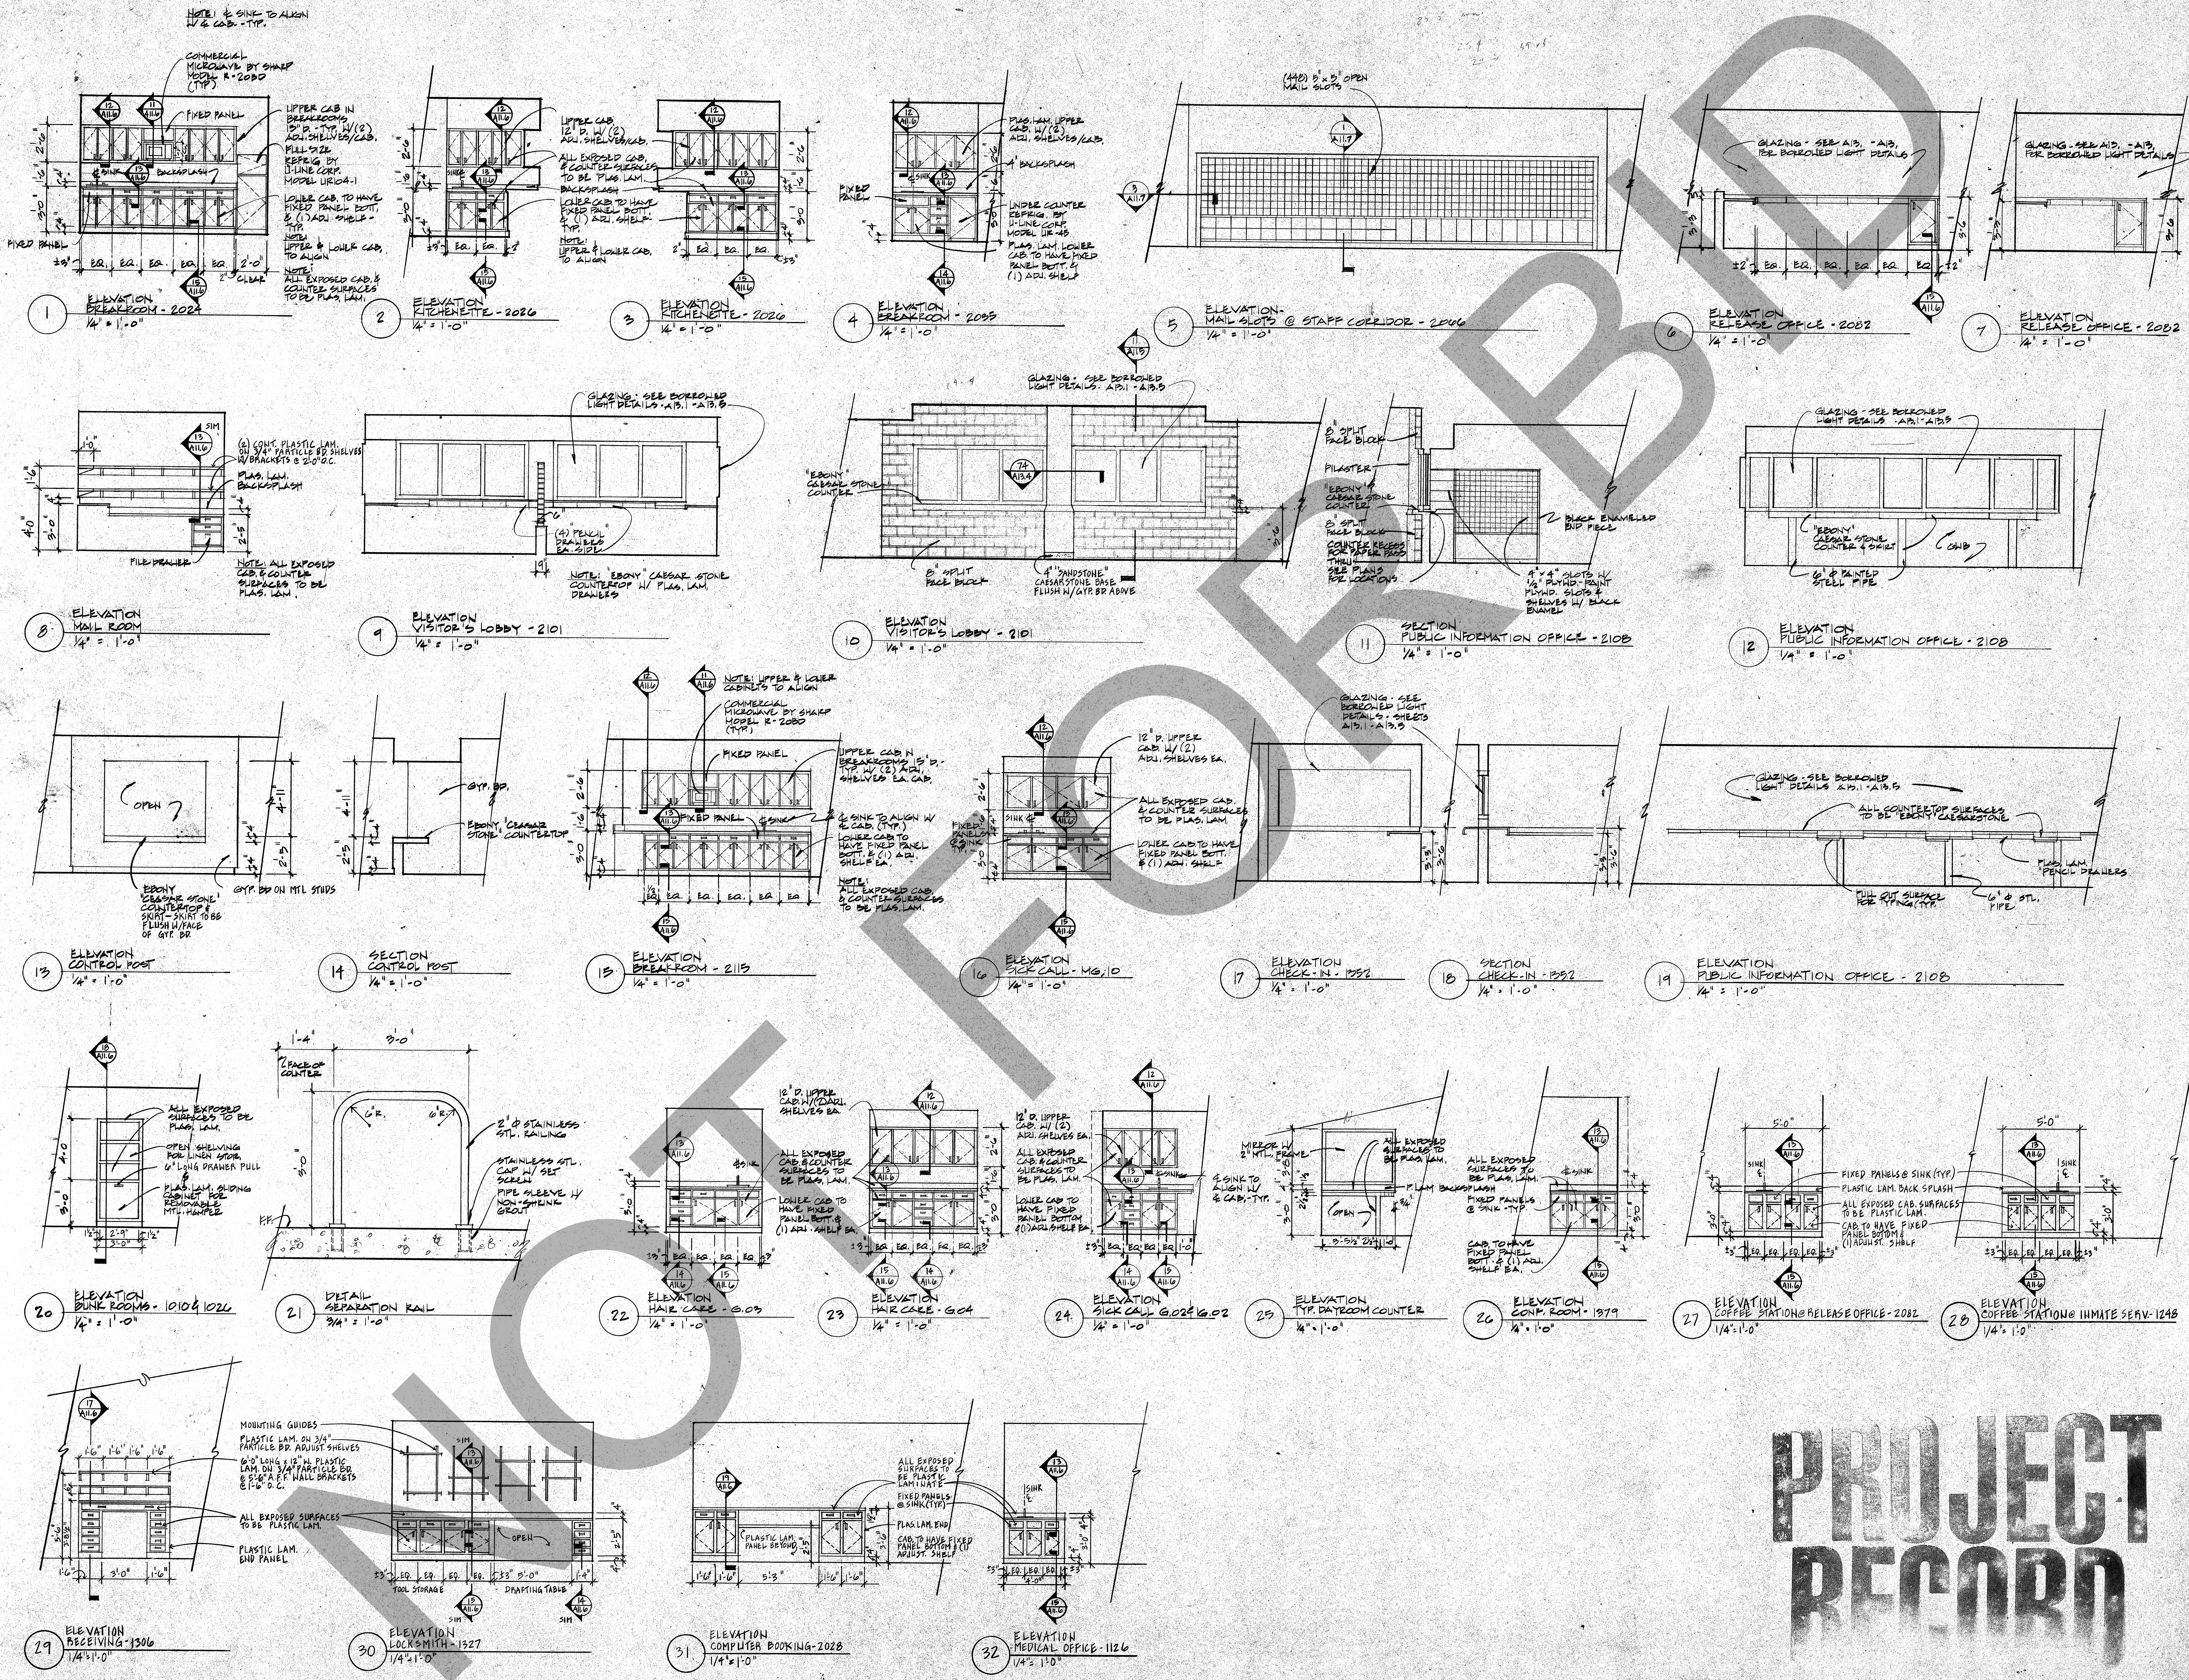

PROJECT RECORD

ROSSER FABRAP INTERNATIONAL

Comprehensive Services & Building Design and Technology

Atlanta Savannah Tampa

ROSSER FABRAP INTERNATIONAL

Comprehensive Services & Building Design and Technology

Atlanta Savannah Tampa

ROSSER FABRAP INTERNATIONAL

Criminal Justice Architecture, Technology, Planning, Interiors, Mechanical, Electrical, Planning, Security, & Civil Engineering.

JUSTICE SYSTEMS INCORPORATED

Criminal Justice Operations, Programming

JOHNSON & NIELSEN

Structural Engineering

WEST - VALLEY - DETENTION - CENTER

FOR THE COUNTY OF SAN-BERNARDINO - CALIFORNIA

HARRY MAYS, COUNTY ADMINISTRATION OFFICER

FLOYD TIDWELL, SHERIFF

BOARD OF SUPERVISORS

John Aldrich, Second District
Larry Hadden, Second District
Robert Hadden, Second District
Robert Hadden, Second District

ARCHITECTURAL WOODWORK DETAILS

Job No. 2225-25 A115

Date 10/7/80

STATE OF CALIFORNIA

DAVID A. CLARK

REGISTERED ARCHITECT