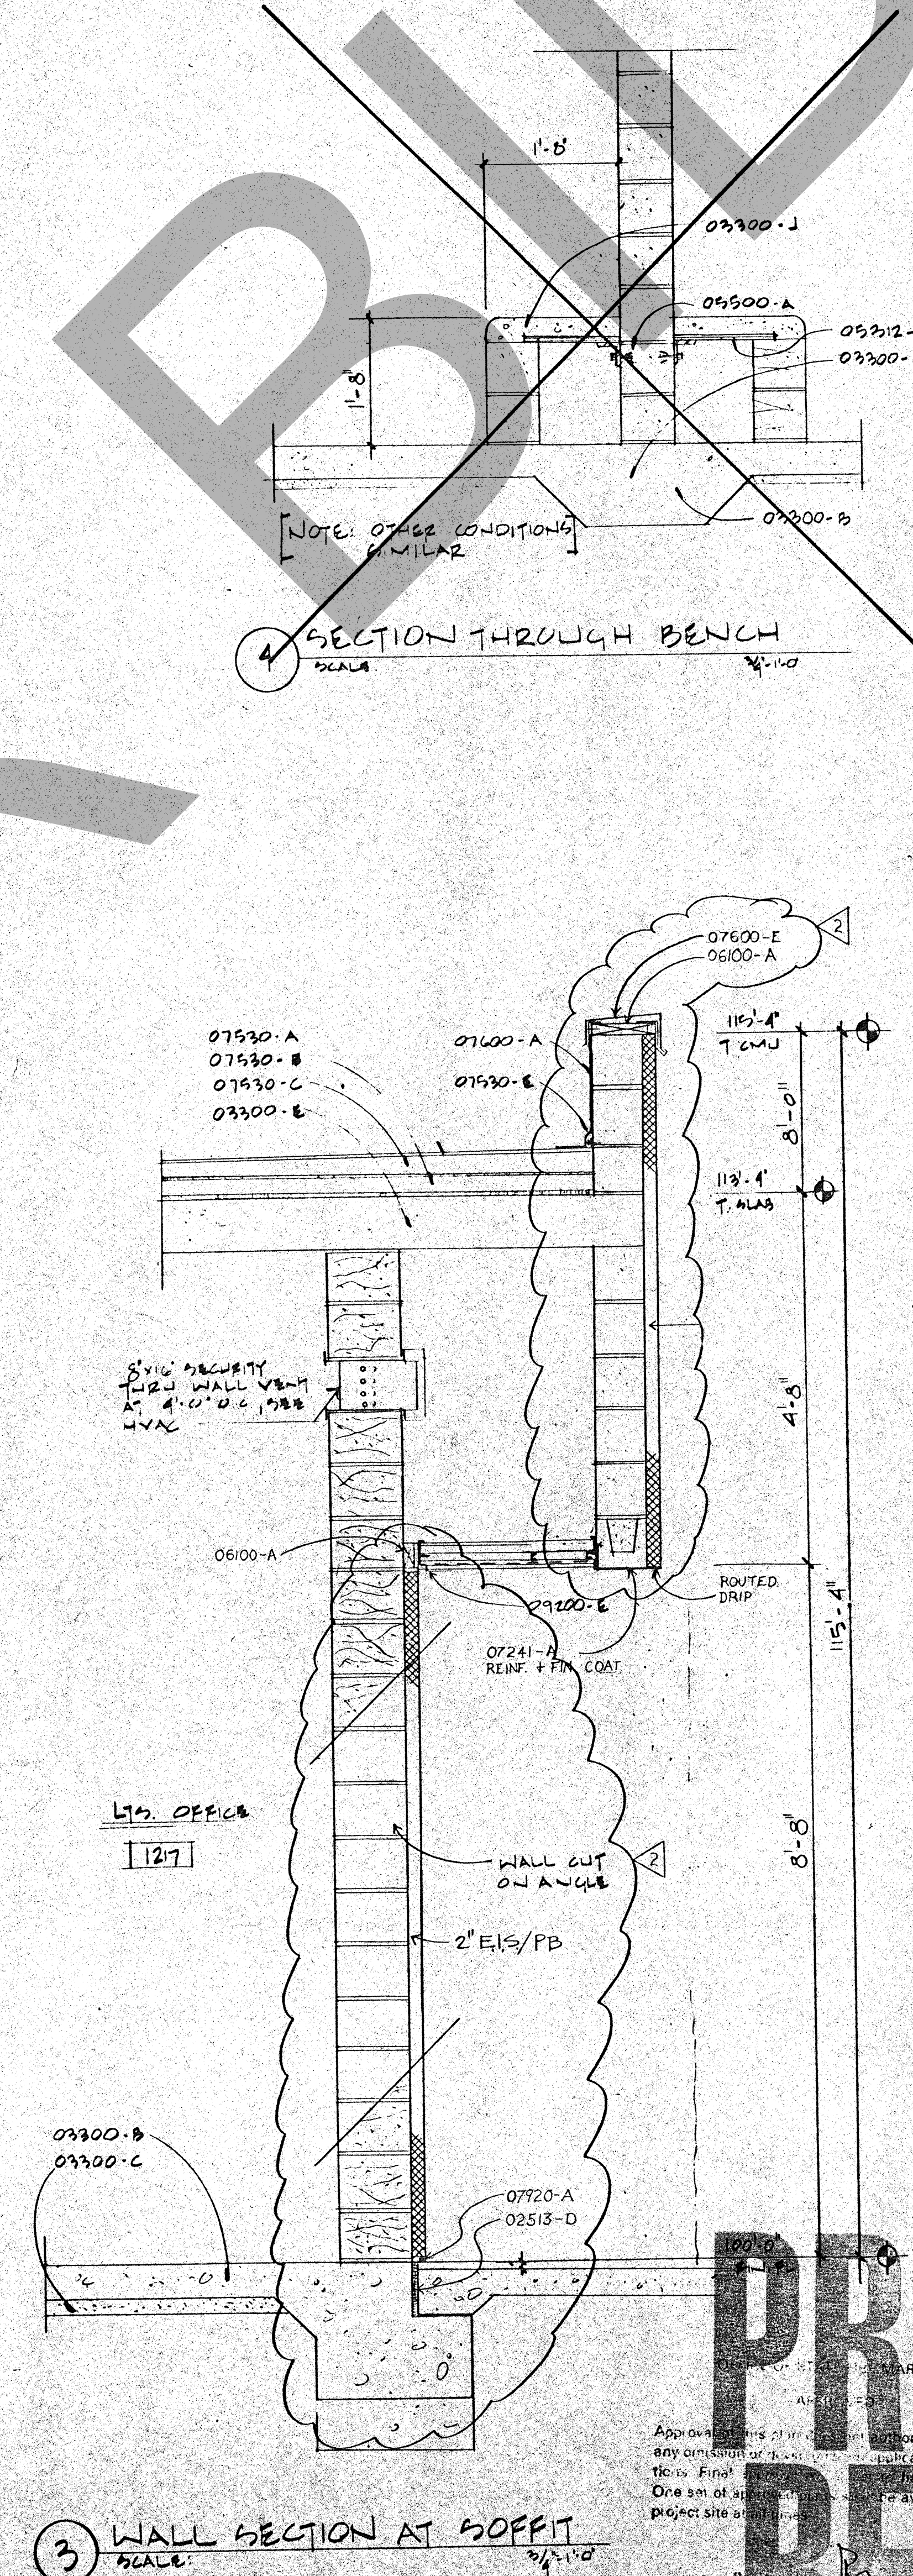
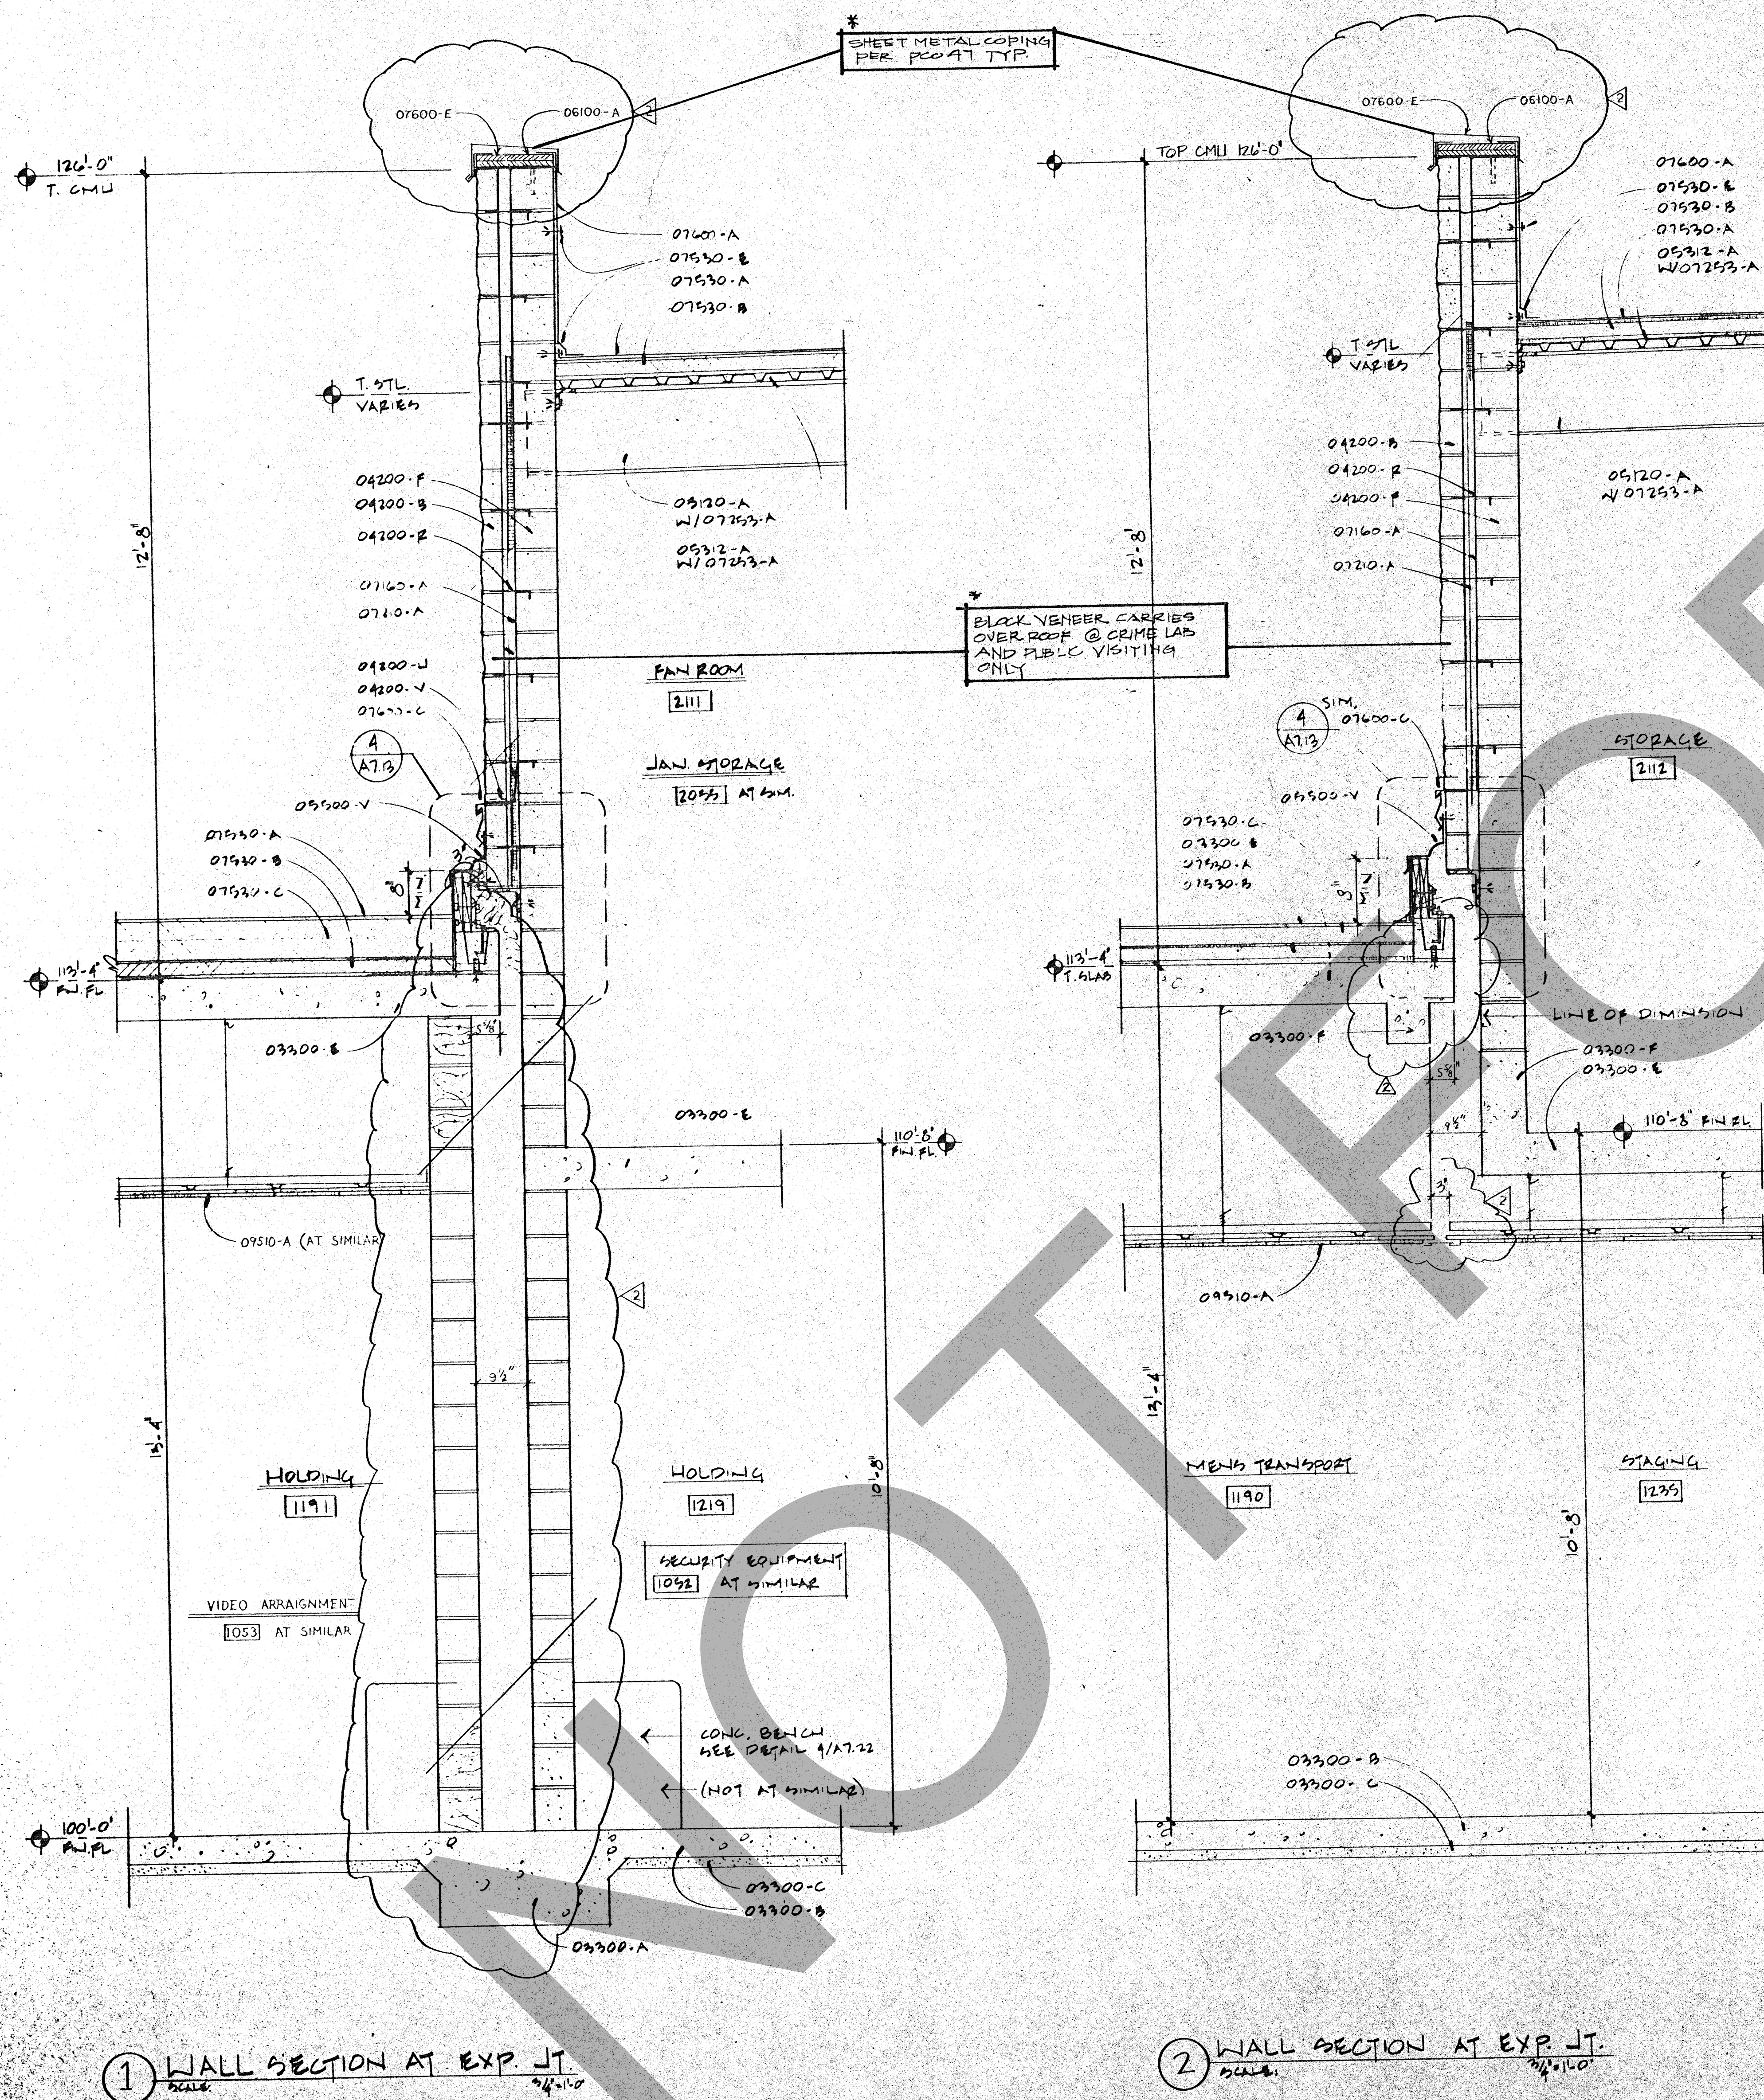


[illegible]

ROSSER FABRA
INTERNATIONAL

[illegible]

ROSSER FABRAP INTERNATIONAL
 Criminal Justice Architecture Technology, Planning, Interiors,
 Mechanical, Electrical, Plumbing, Security, & Civil Engineering.

■

JUSTICE SYSTEMS INCORPORATED
 Criminal Justice Operations, Programming

■

JOHNSON & NIELSEN
 Structural Engineering

WEST • VALLEY • DETENTION • CENTER
FOR THE COUNTY OF SAN BERNARDINO, CALIFORNIA

RECEIVED
APR 03 1991
WES
Walter & Walberg Co.
Ref No. 89.6032

WALL SECTIONS - C

35 R1