




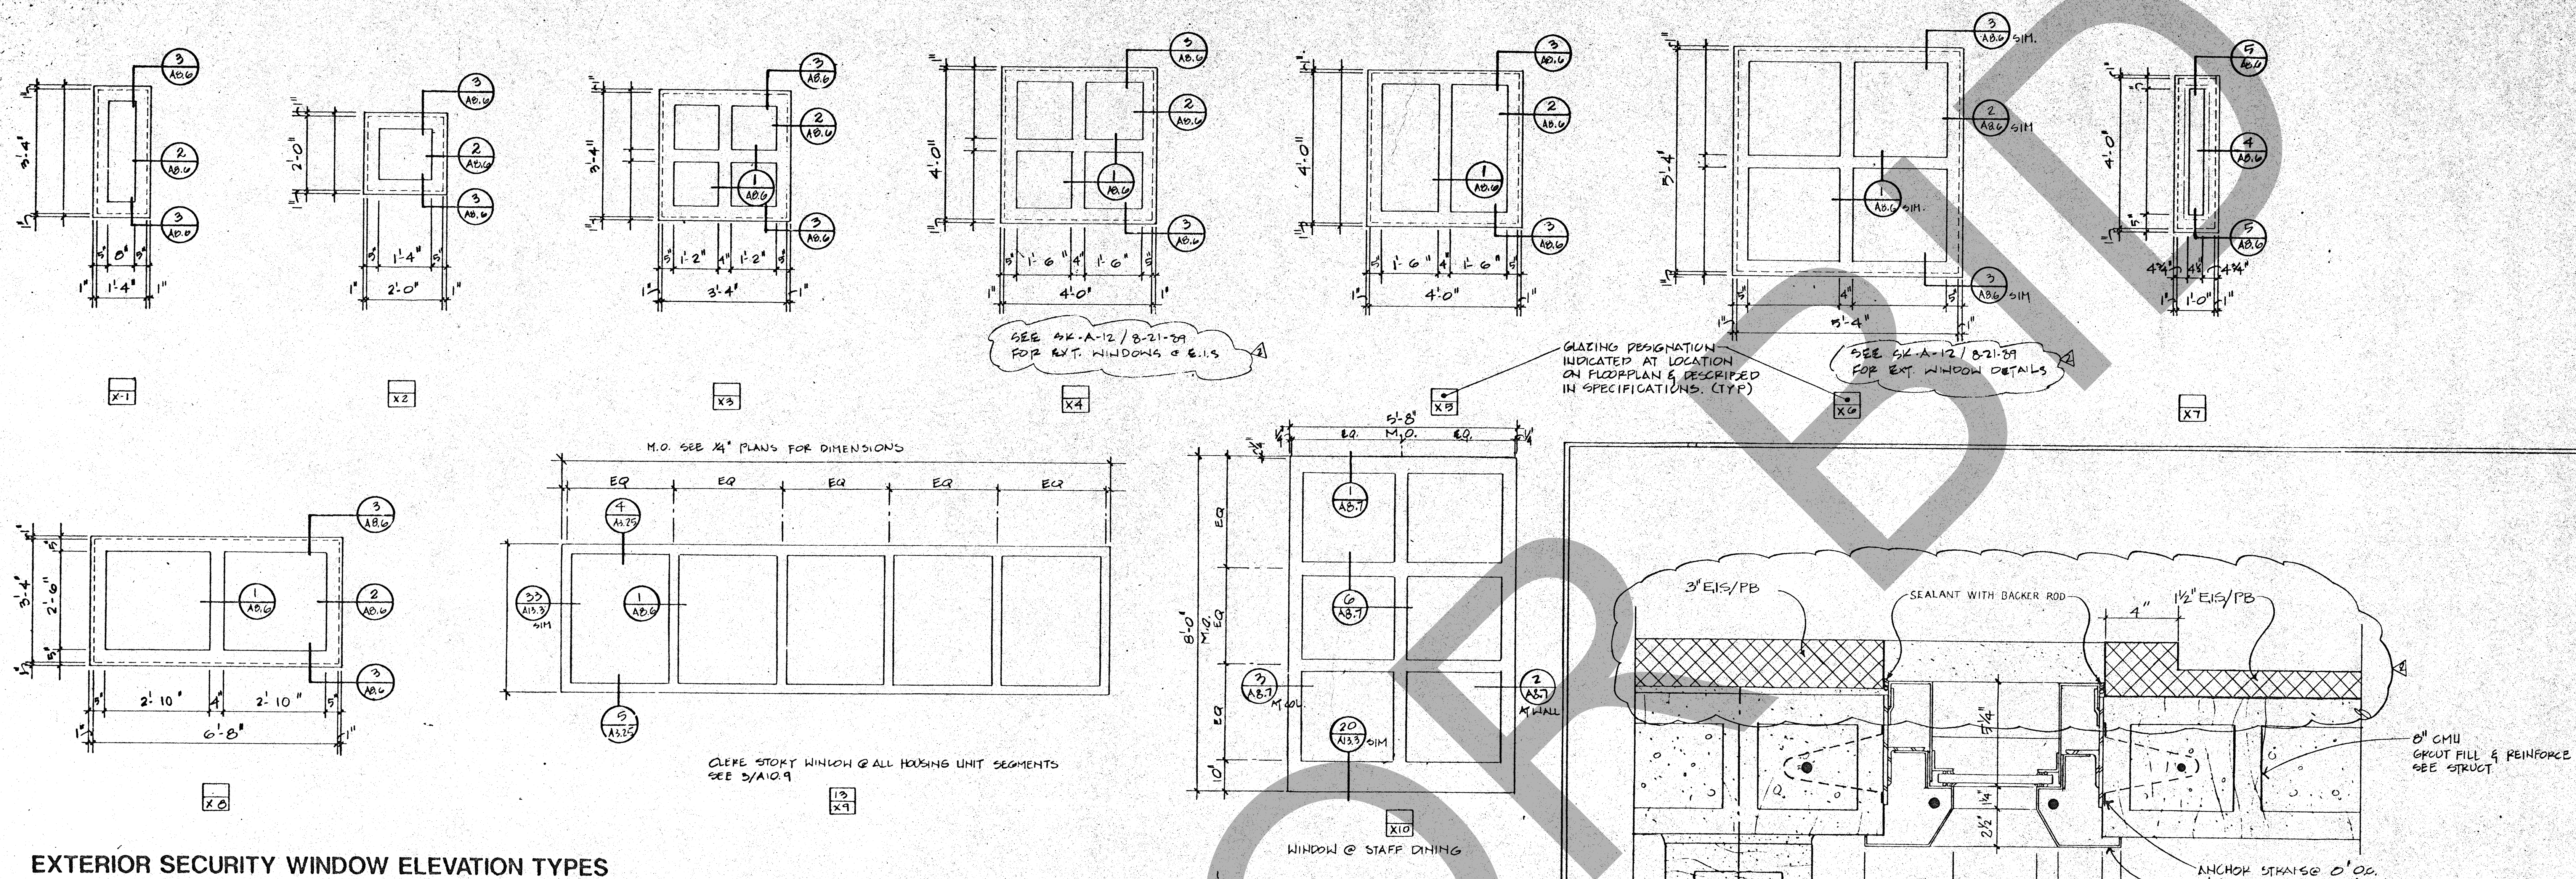


EXTERIOR SECURITY WINDOW ELEVATION TYPES

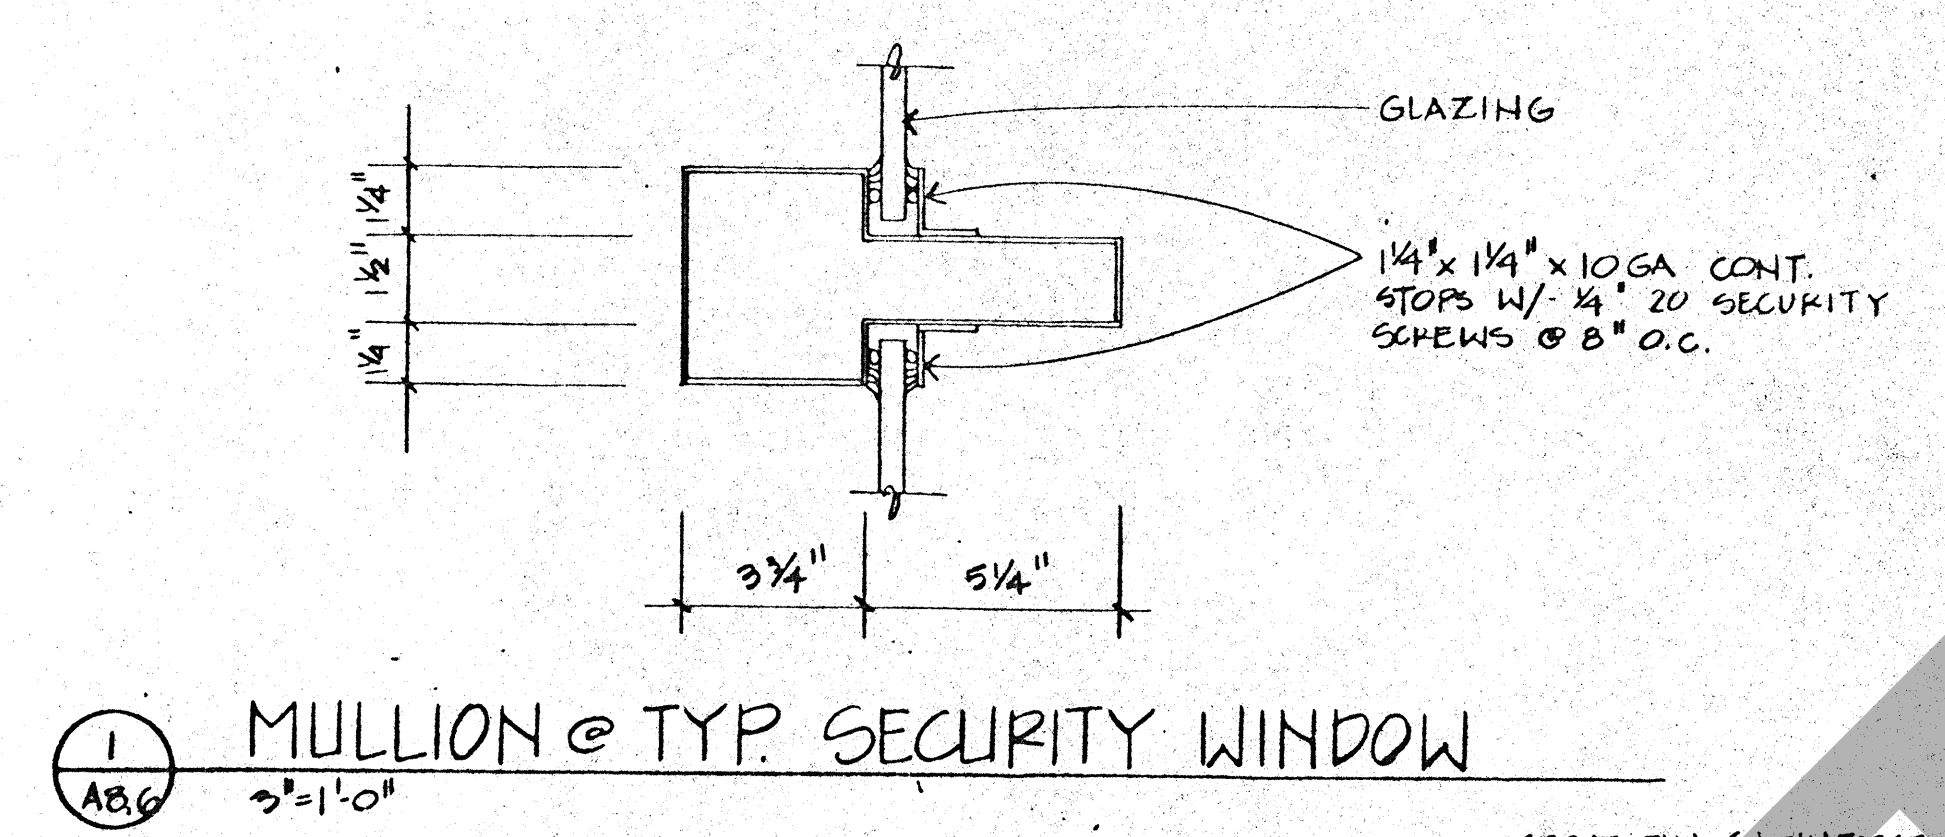


1 MULLION @ TYP. SECURITY WINDOW
3\"/>

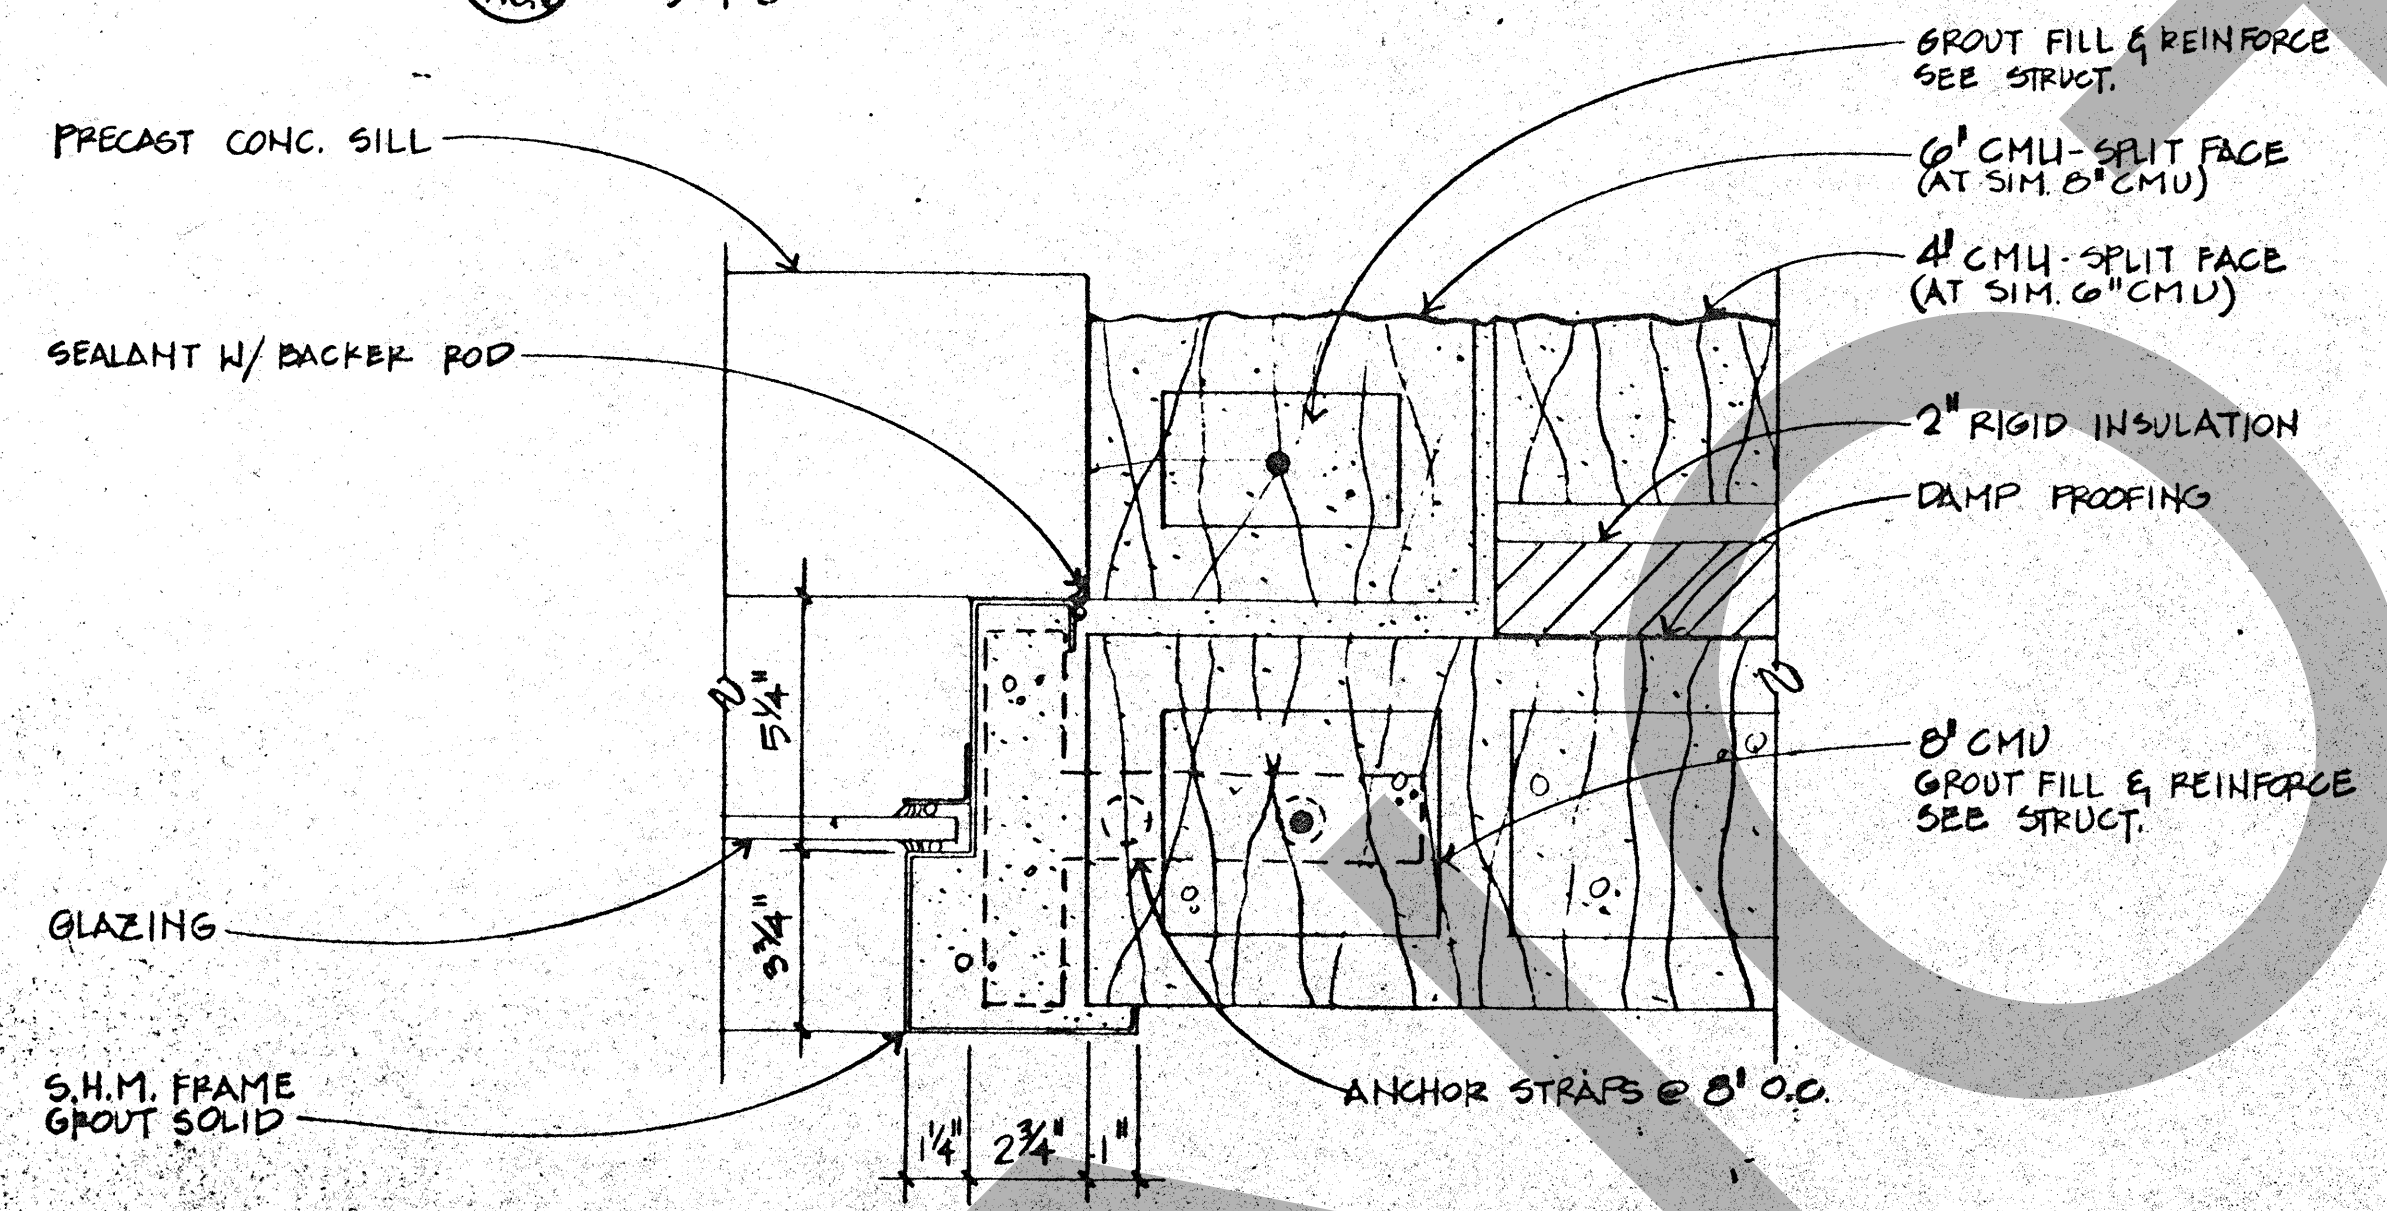

2 JAMB @ TYP. SECURITY WINDOW
3\"/>

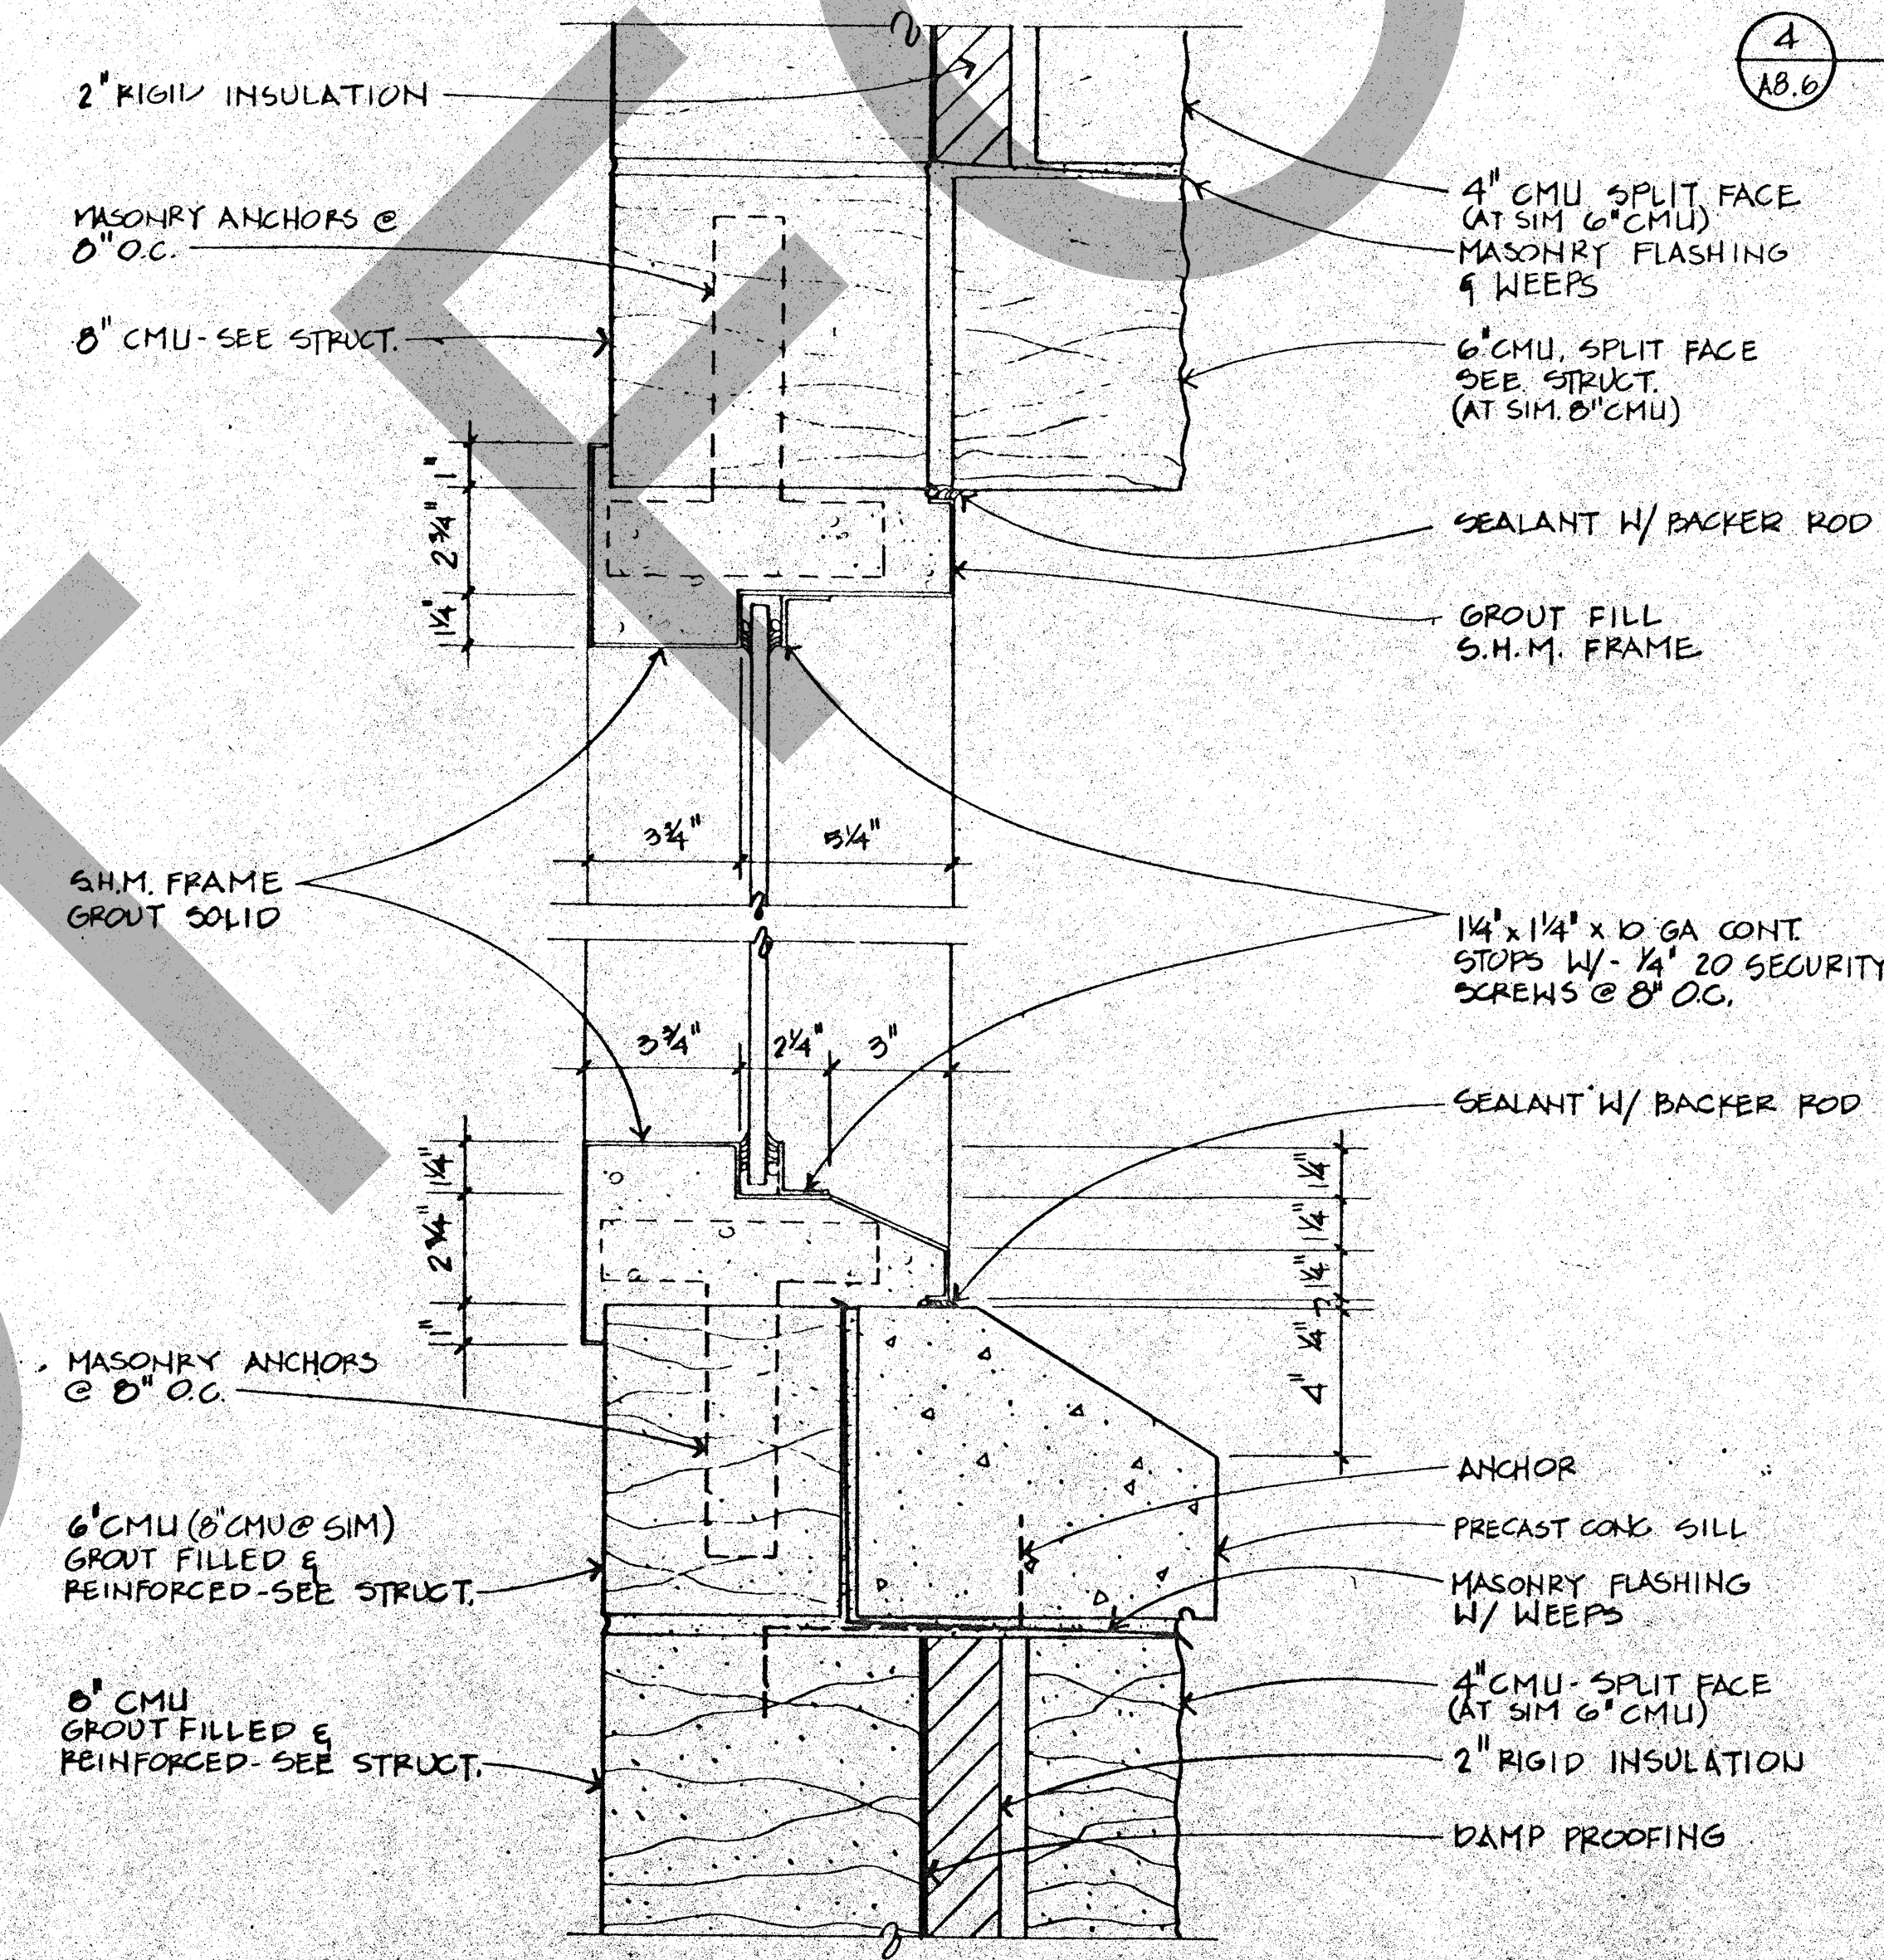

3 HEAD & SILL @ TYP. SECURITY WINDOW
3\"/>

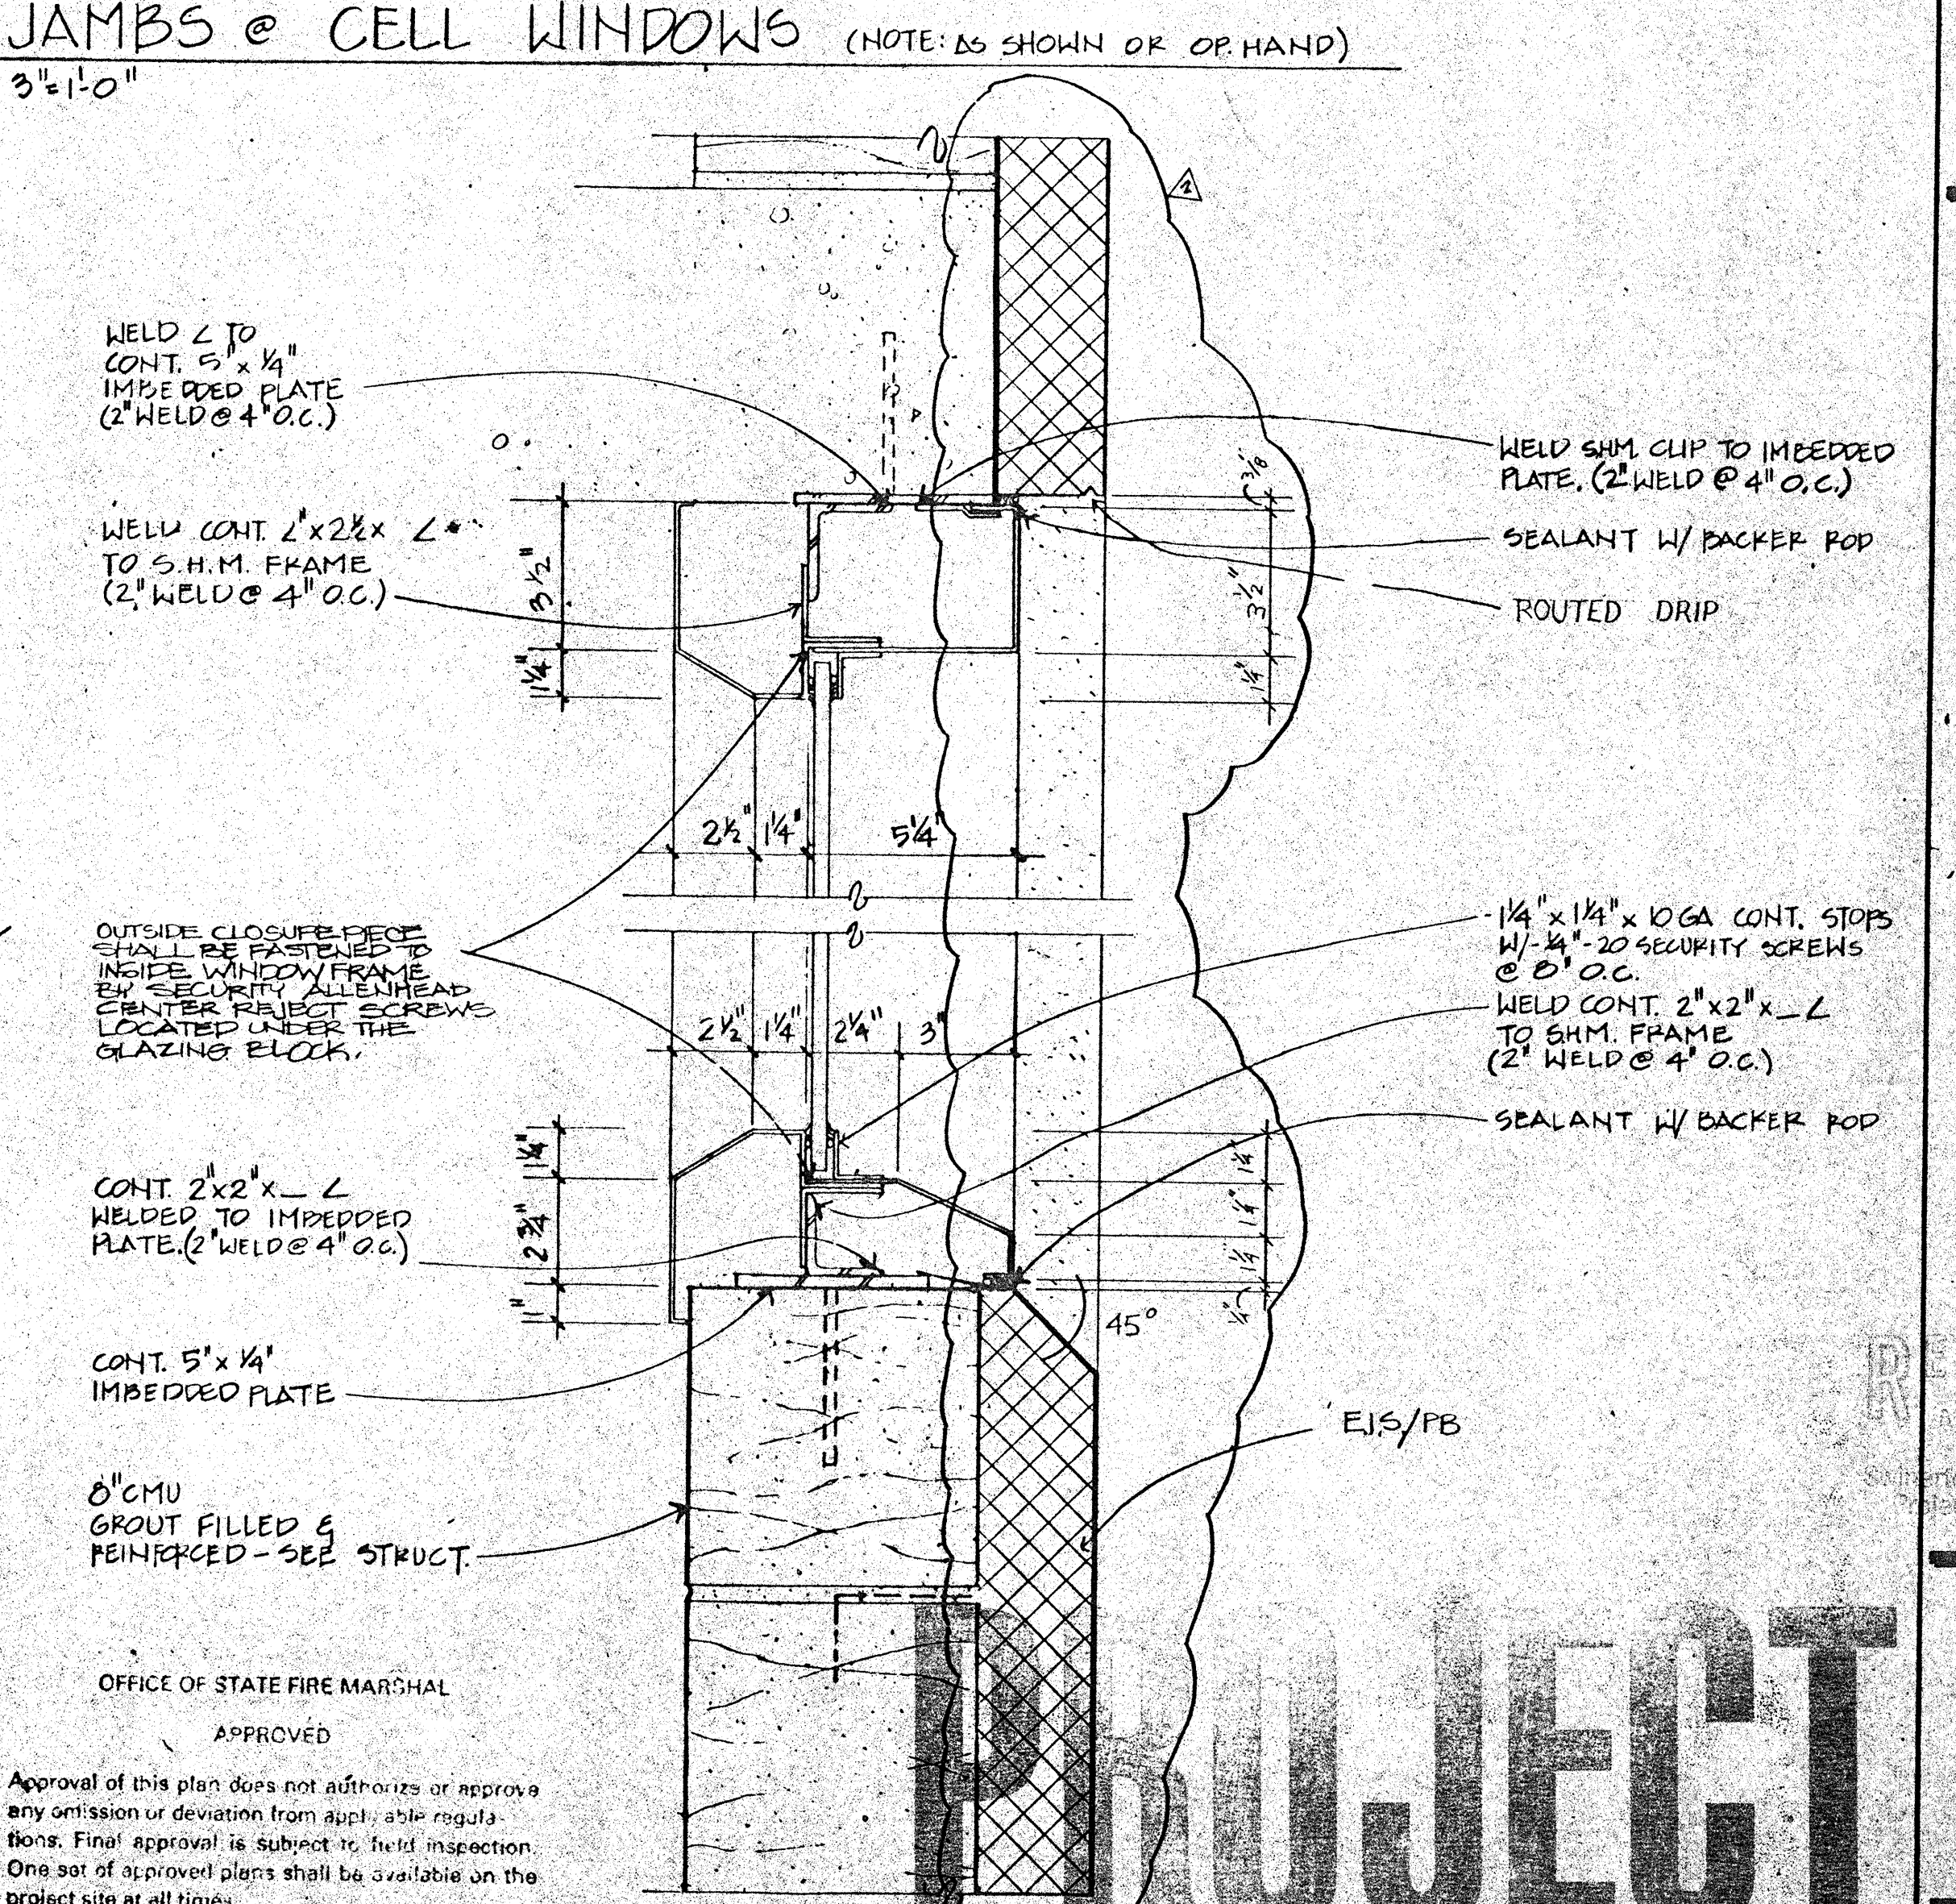

5 HEAD & SILL @ CELL WINDOWS
3\"/>

OFFICE OF STATE FIRE MARSHAL
APPROVED
Approval of this plan does not authorize or approve any omission or deviation from applicable regulations. Final approval is subject to field inspection. One set of approved plans shall be available on the project site at all times.

PROJECT PROPOSED

ROSSER FABRAP INTERNATIONAL, INC.
Comprehensive Services for Building Design and Technology
Atlanta Savannah Tampa

ROSSER FABRAP INTERNATIONAL
Criminal Justice Architecture, Technology, Planning, Interiors, Mechanical, Electrical, Plumbing, Security, & Civil Engineering.

JUSTICE SYSTEMS INCORPORATED
Criminal Justice Operations, Programming

JOHNSON & NIELSEN
Severstal & Jensen

WEST - VALLEY - DETENTION - CENTER
FOR THE COUNTY OF SAN BERNARDINO, CALIFORNIA


HARRY WAYS, COUNTY ADMINISTRATION OFFICER
FLOYD TIDWELL, SHERIFF
BOARD OF SUPERVISORS

STATE OF CALIFORNIA
DAVID A. CLARK
GOVERNOR
JAMES L. WATSON
COMMISSIONER OF CORRECTIONS

EXT. SECURITY WINDOWS

35R1

RECEIVED
FEB 14 1989
FBI - SAN BERNARDINO
FBI - SAN BERNARDINO

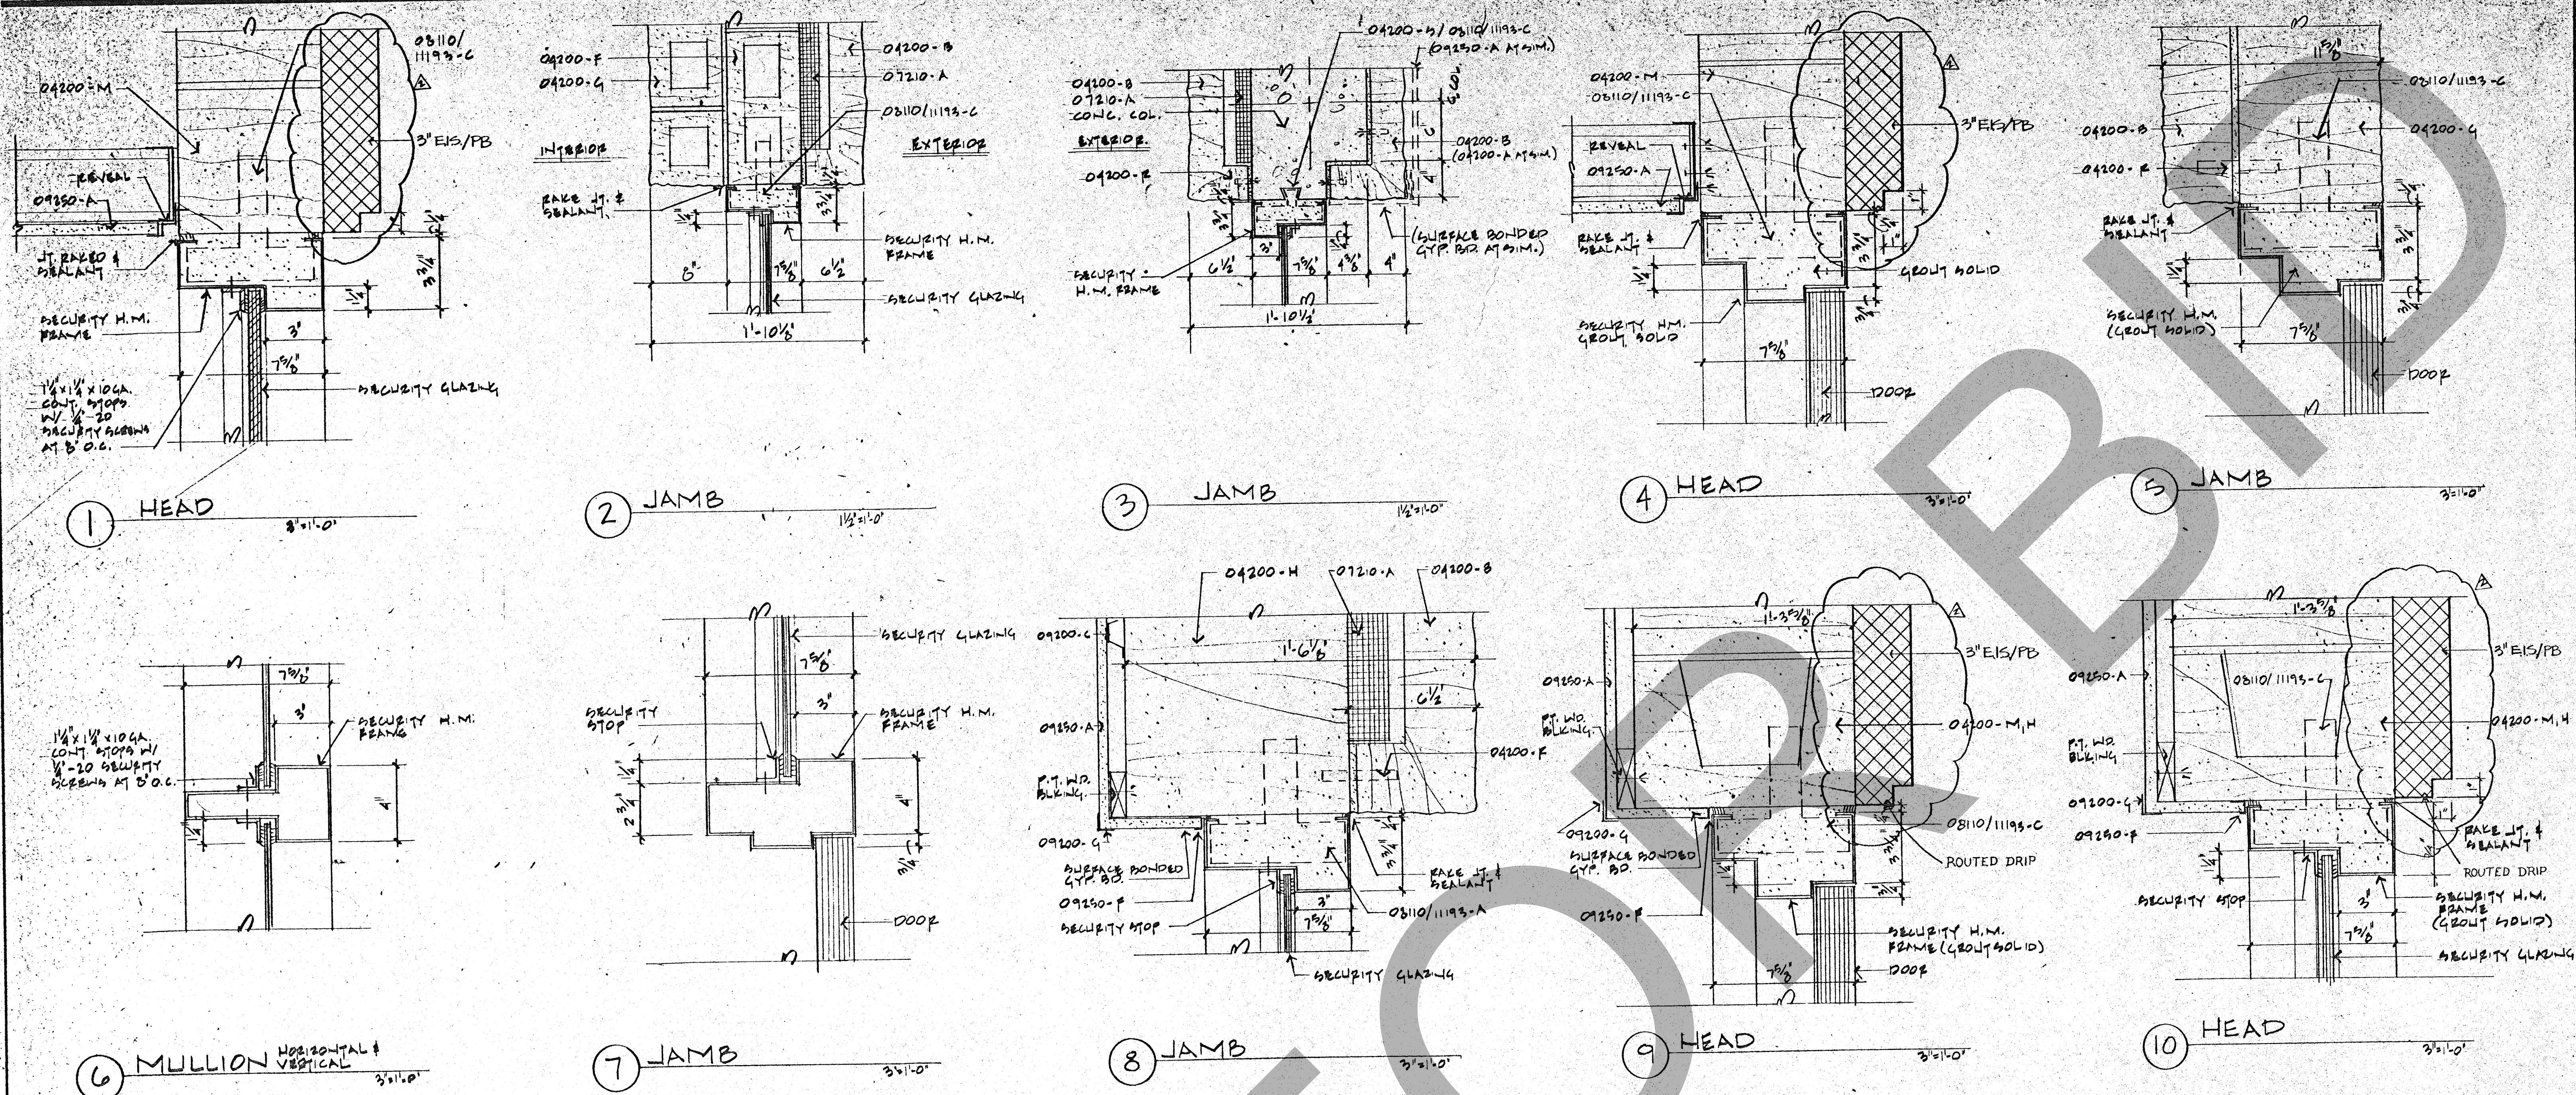

SECURITY WINDOW DETAILS AT STAFF DINING

OFFICE OF STATE FIRE MARSHAL
APPROVED

Approval of this plan does not authorize or approve
any omission or deviation from applicable regula-
tions. Final approval is subject to field inspection.
One set of approved plans shall be available on the
project site at all times.

Reviewed by: *[Signature]* 2/23/81

PROJECT RECORD

ROSSER FABRAP INTERNATIONAL

Revisions
No. Date Description

1 2/21/81 AMENDED FOR ISSUED FOR CONSTRUCTION

ROSSER FABRAP INTERNATIONAL
Central Justice Architecture, Technology, Planning, Inspection
Mechanical, Electrical, Plumbing, Security, & Civil Engineering

JUSTICE SYSTEMS INCORPORATED
Central Justice Operations, Programming
JOHNSON & NELSEN

WEST VALLEY - DETENTION - CENTER
FOR THE COUNTY OF SAN BERNARDINO, CALIFORNIA

HARRY WINS COUNTY ADMINISTRATION OFFICE
FLOYD TOWELL, SHERIFF
BOARD OF SUPERVISORS
3521