



SECTION G

CONTRACT DRAWINGS


**GLEN HELEN REGIONAL
PARK MONUMENT PROJECT**

FOR

**GLEN HELEN REGIONAL PARK
SAN BERNARDINO, CALIFORNIA**

PROJECT NO.'s: 1012115

Glen Helen Regional Park Entrance

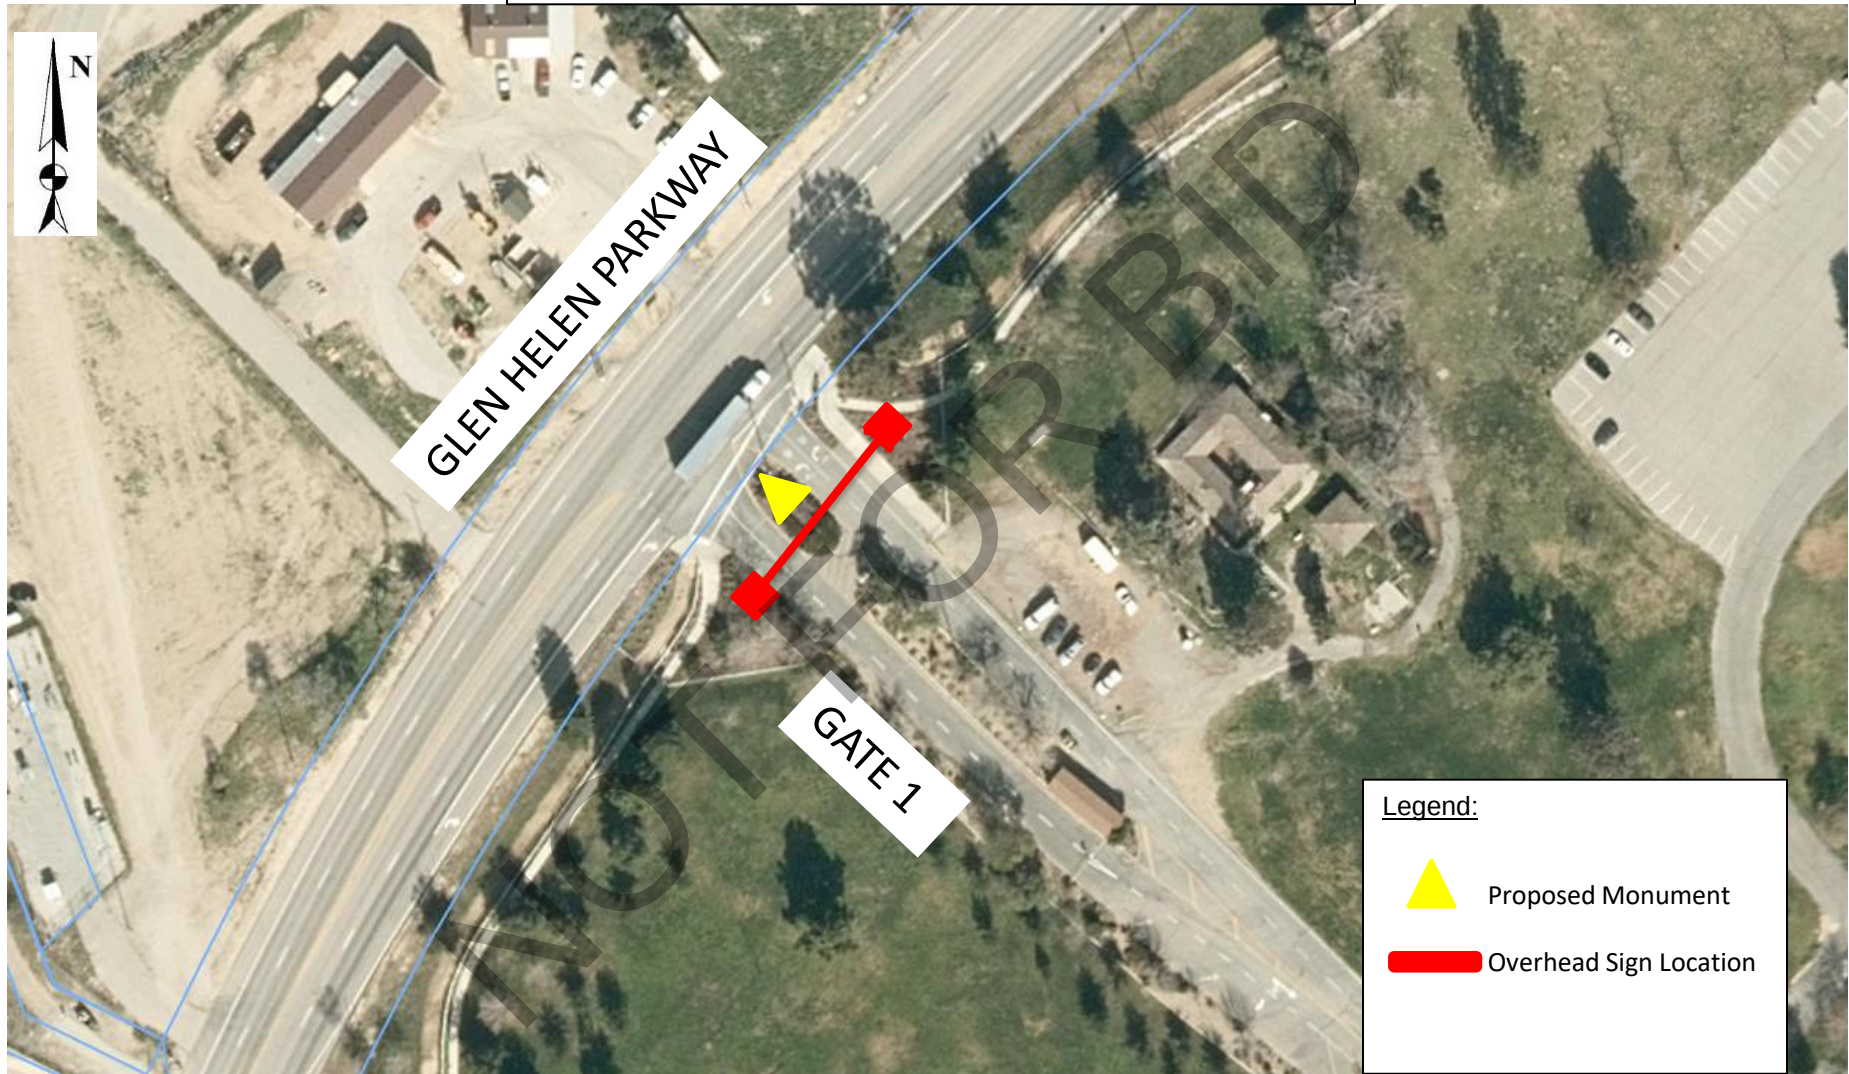


SAN BERNARDINO COUNTY
DEPARTMENT OF PUBLIC WORKS

**FIFTH DISTRICT
PROJECT NO. 1378.0147**




LOCATION MAP

**Glen Helen Monument Project
Glen Helen Regional Park**

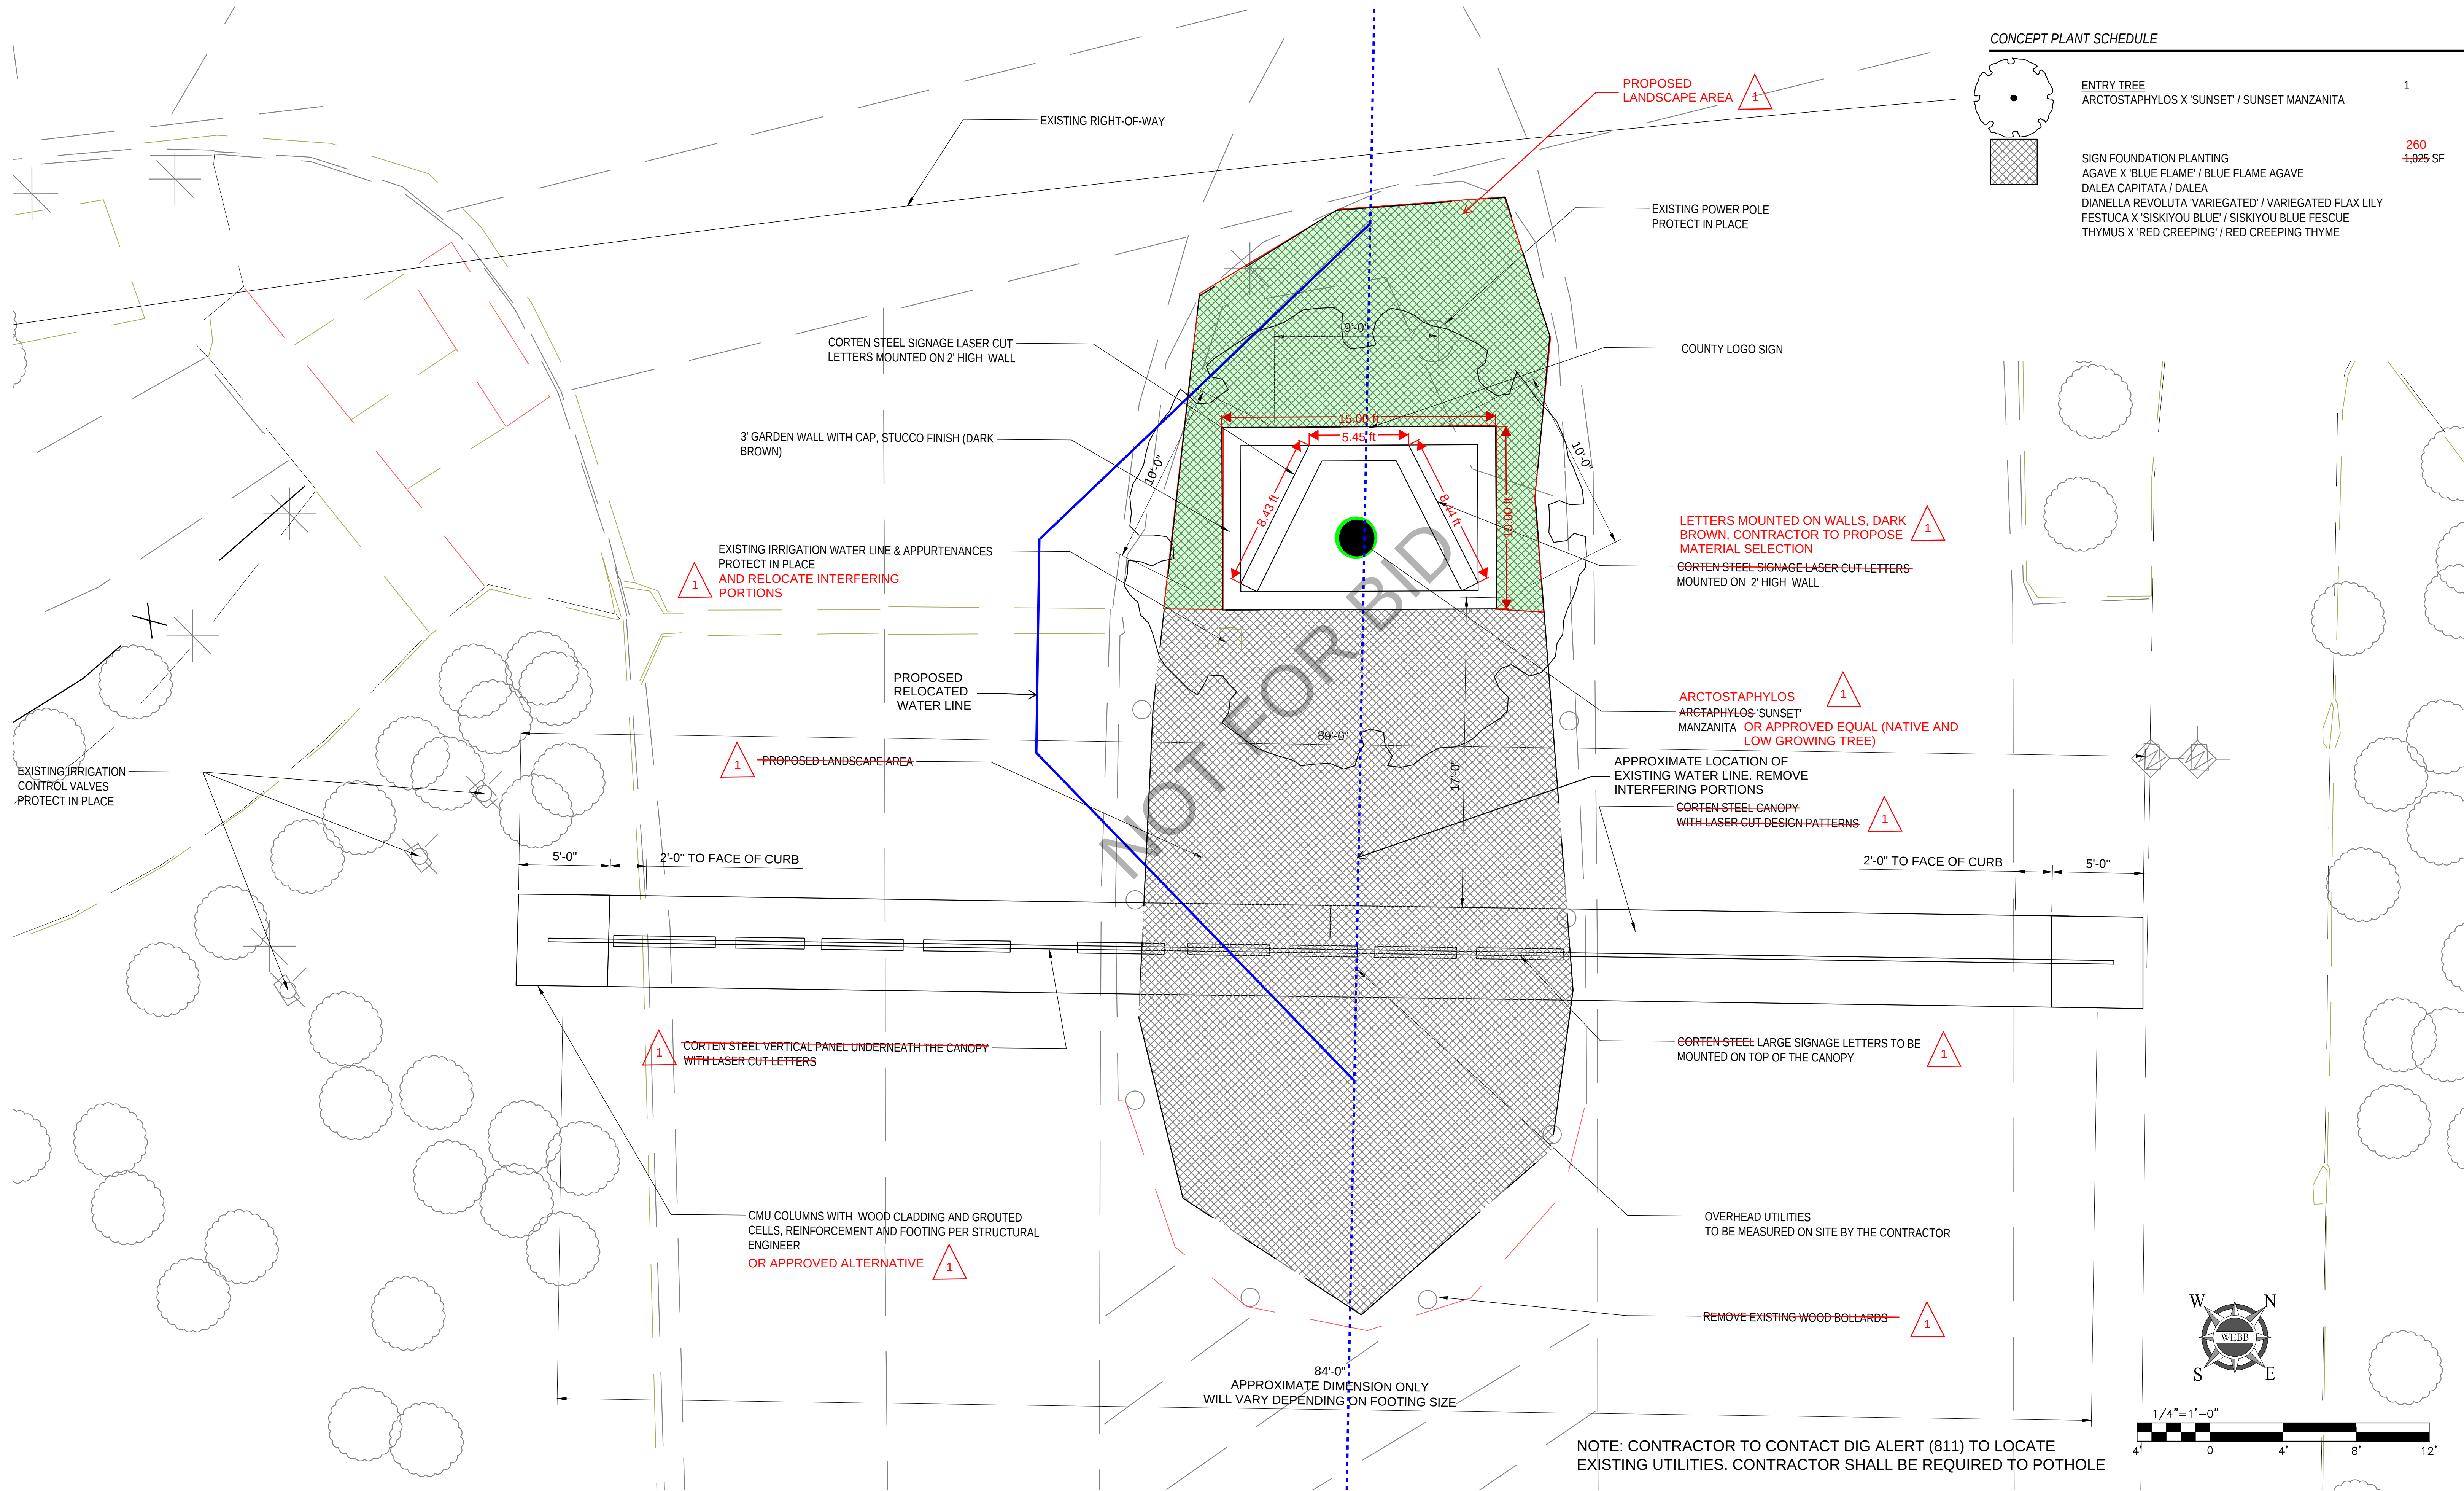

CONCEPT PLANT SCHEDULE

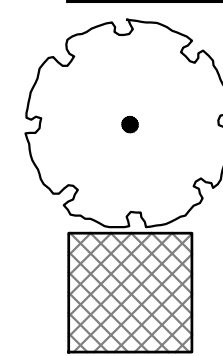

ENTRY TREE
ARCTOSTAPHYLOS X 'SUNSET' / SUNSET MANZANITA

1

SIGN FOUNDATION PLANTING
AGAVE X 'BLUE FLAME' / BLUE FLAME AGAVE
DALEA CAPITATA / DALEA
DIANELLA REVOLUTA 'VARIEGATED' / VARIEGATED FLAX LILY
FESTUCA X 'SISKIYOU BLUE' / SISKIYOU BLUE FESCUE
THYMUS X 'RED CREEPING' / RED CREEPING THYME

260
1,025 SF



A
~~CORTEN STEEL CANOPY
W/ CUTOUT PATTERN~~

1 OVERHEAD STRUCTURE PAINTED
DARK BROWN, CONTRACTOR TO
PROPOSE MATERIAL SELECTION



B
~~CORTEN STEEL LASER-CUT SIGNAGE
LETTERS TO MOUNT ON THE WALLS~~

1 LETTERS MOUNTED ON WALLS, DARK
BROWN, CONTRACTOR TO PROPOSE
MATERIAL SELECTION



C
~~MANZANITA TREE ELEVATED ON A
CONSTRUCTED MOUND~~

1



D
~~LASER CUT-OUT CORTEN STEEL
VERTICAL PANEL~~

1 LETTERS MOUNTED ON OVERHEAD
STRUCTURE, WHITE, CONTRACTOR TO
PROPOSE MATERIAL SELECTION



E
~~LARGE CORTEN STEEL LETTERS -
OPTION 1~~

1



F
~~LARGE CORTEN STEEL LETTERS -
OPTION 2~~

1 CONTRACTOR TO PROPOSE MATERIAL
SELECTION

